




MATCHLINE SEE SHEET SRS-C-110-11

MATCHLINE SEE SHEET SRS-C-110-06

MATCHLINE SEE SHEET SRS-C-110-16

Legend

	PROPERTY LINES
	PROPERTY LINE SETBACKS
	EXISTING MAJOR CONTOUR
	EXISTING MINOR CONTOUR
	EXISTING TREELINE
	EXISTING GAS LINE & EASEMENT
	GAS WELLS
	WETLANDS - FEDERAL
	WETLANDS - NYSDEC JURISDICTIONAL
	STREAMS - FEDERAL
	STREAMS - NYSDEC JURISDICTIONAL
	FEDERAL WETLANDS/STREAMS - SETBACK
	WETLANDS/STREAMS - SETBACK
	OCCUPIED RESIDENCES
	OCCUPIED RESIDENCE SETBACK
	TREE CLEARING ONLY
	TREE CLEARING & CLEARING/GRUBBING
	LIMITS OF DISTURBANCE
	DRAWING NUMBER
	DRAWING NUMBER
	DRAWING SHEET MATCH LINE

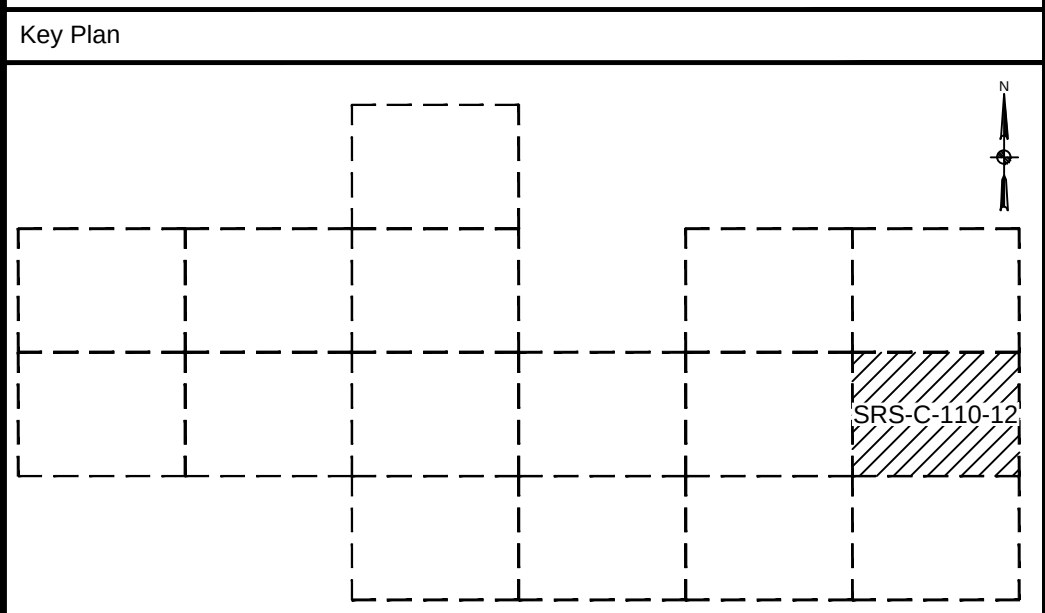

Rev	Date	Drawn	Description	Ch'k'd	App'd
C	07/14/2021	RCB	ISSUED FOR 94C	KW	NJM
B	05/21/2021	RCB	ISSUED FOR REVIEW	KW	NJM
A	01/29/2021	RCB	ISSUED FOR REVIEW	KW	NJM


Mott MacDonald NY Inc.
111 Wood Avenue South
Iselin, NJ 08830-4112
United States
T +1 (973) 379-3400
F +1 (973) 376-1072
W www.mottmac.com

Client

Title


**SOUTH RIPLEY SOLAR
EXISTING CONDITIONS
& CLEARING PLAN
SITE 12**

PRELIMINARY NOT FOR CONSTRUCTION REPLACE WITH ENGINEERS STAMP AT CONSTRUCTION AND/OR FABRICATION	Designed	MU	Eng check	KW
	Drawn	RCB	Approved	NJM
	Dwg check		Project Mngr	
	Scale at ANSI D 1" = 200'		Date	Rev
	Drawing Number	SRS-C-110-12		

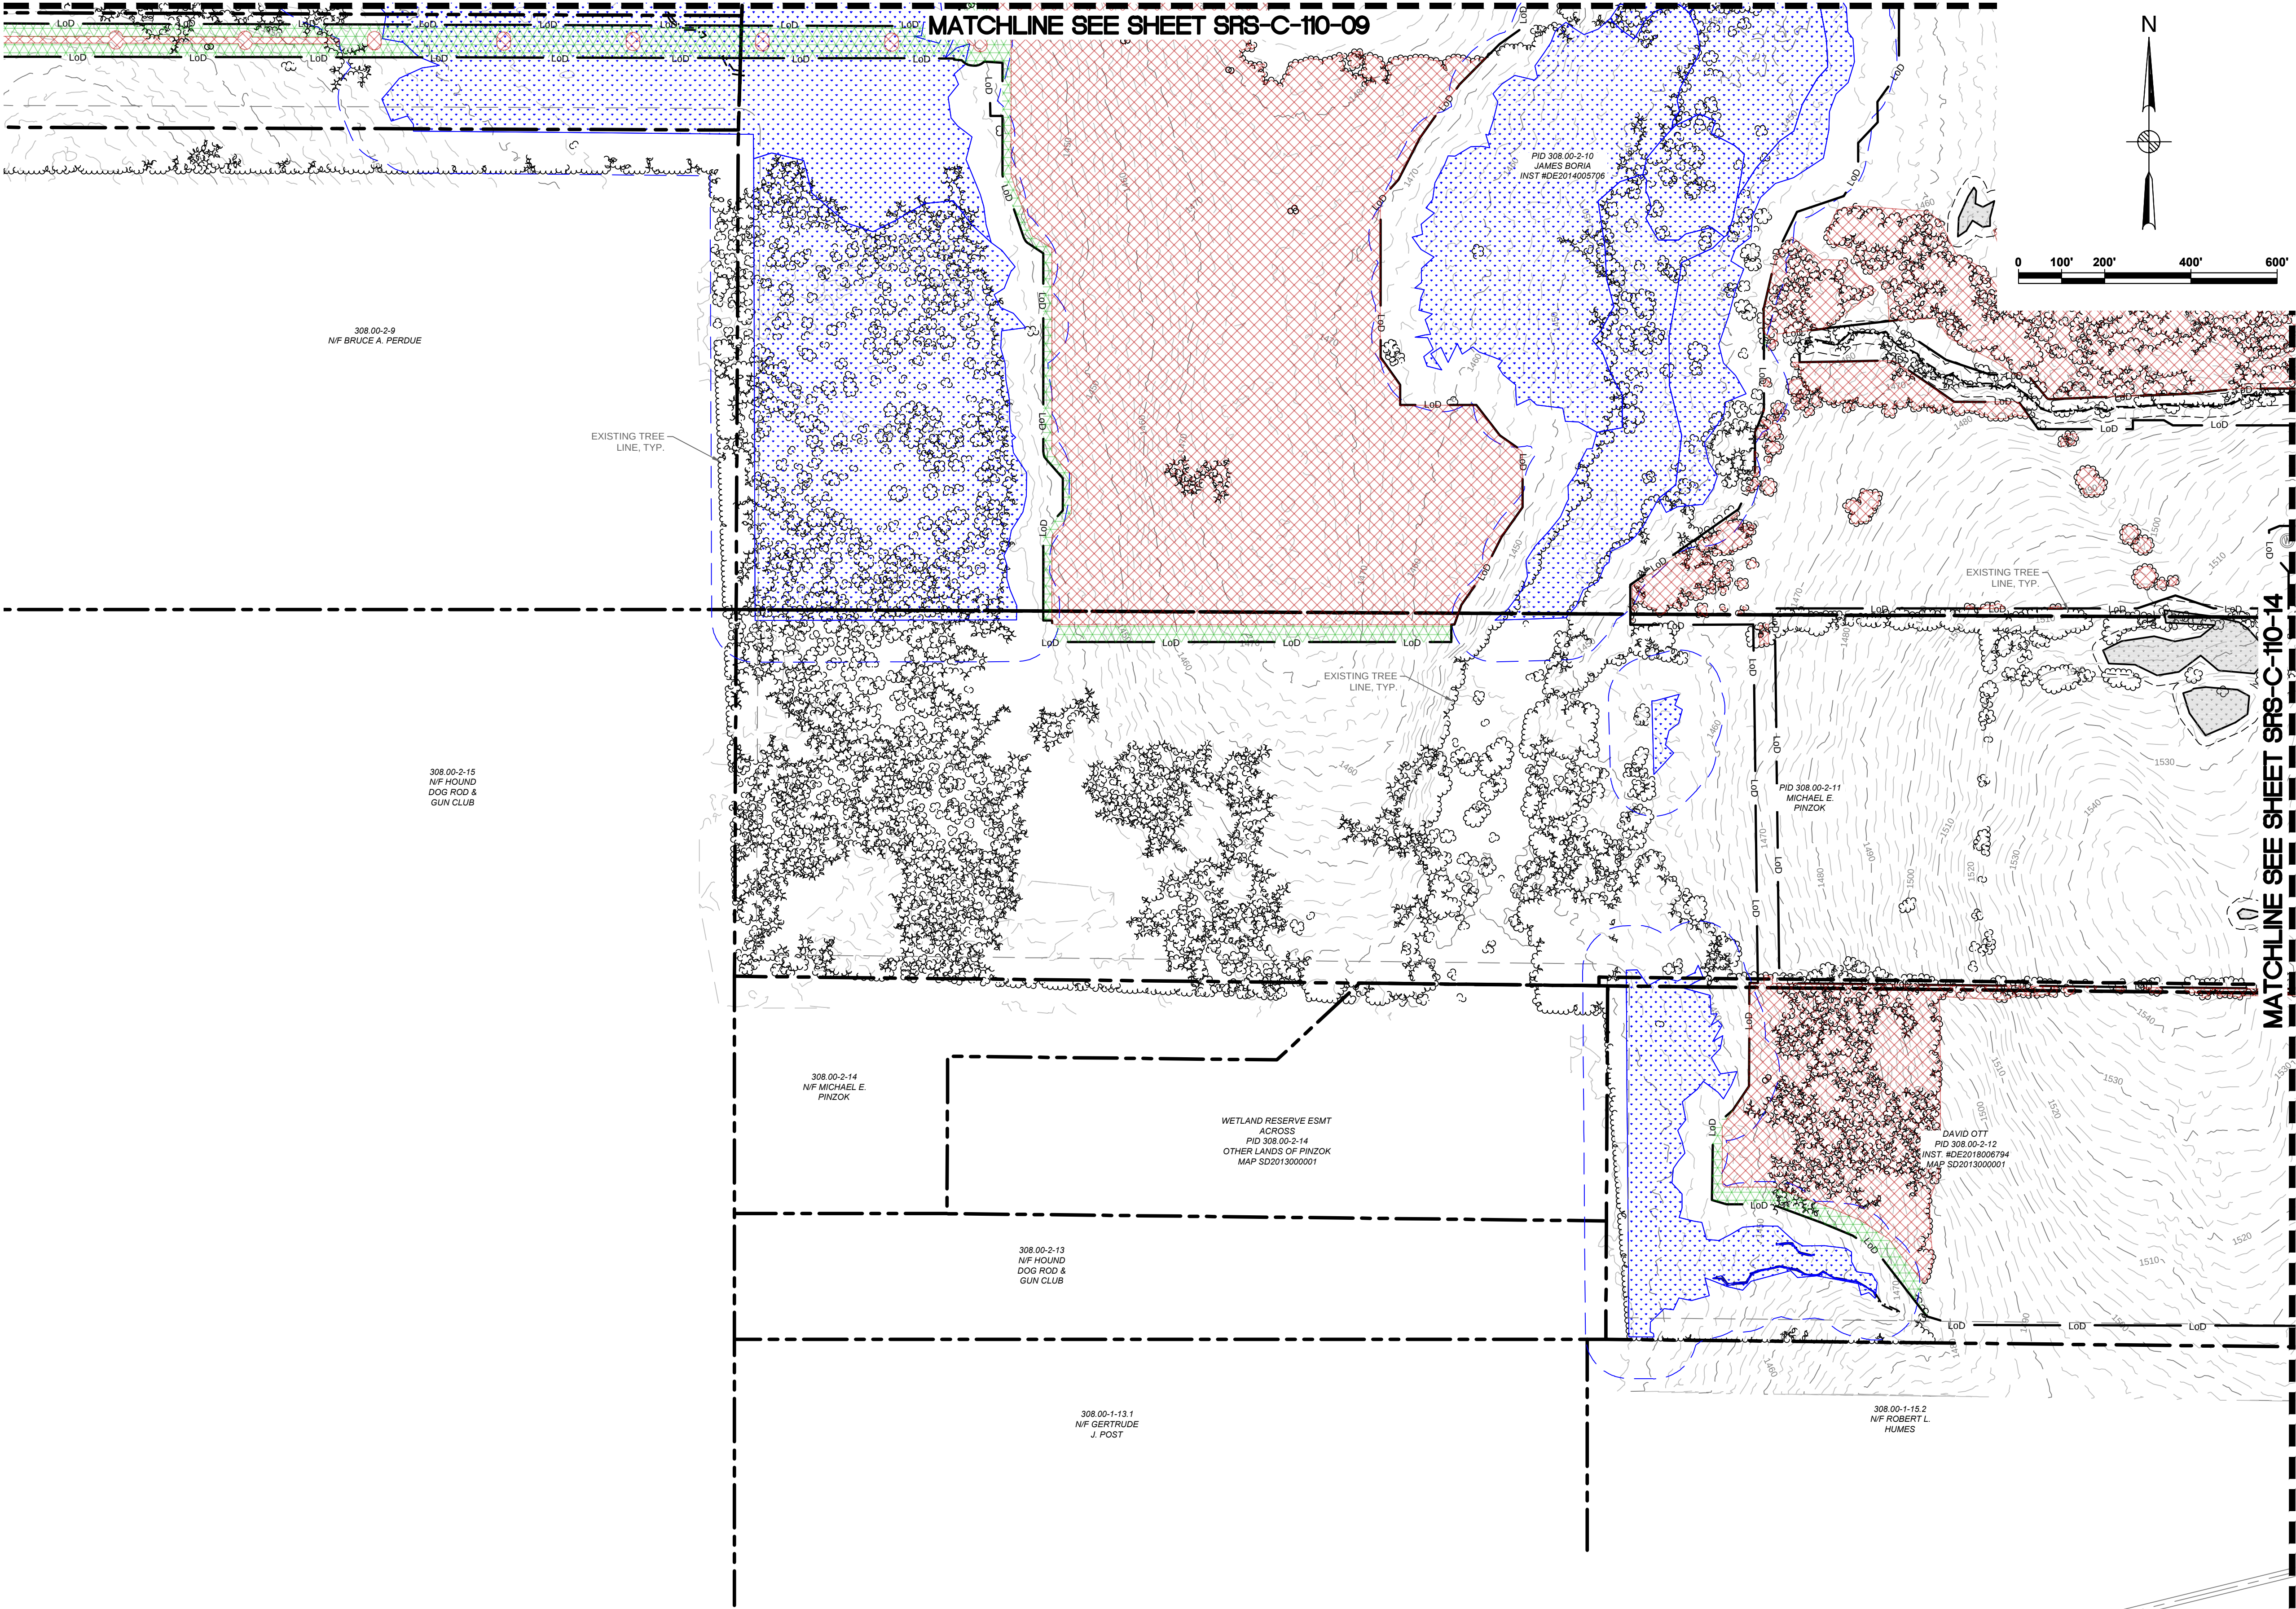

Legend

	PROPERTY LINES
	PROPERTY LINE SETBACKS
	EXISTING MAJOR CONTOUR
	EXISTING MINOR CONTOUR
	EXISTING TREELINE
	EXISTING GAS LINE & EASEMENT
	GAS WELLS
	WETLANDS - FEDERAL
	WETLANDS - NYSDEC JURISDICTIONAL
	STREAMS - FEDERAL
	STREAMS - NYSDEC JURISDICTIONAL
	FEDERAL WETLANDS/STREAMS - SETBACK
	WETLANDS/STREAMS - SETBACK
	OCCUPIED RESIDENCES
	OCCUPIED RESIDENCE SETBACK
	TREE CLEARING ONLY
	TREE CLEARING & CLEARING/GRUBBING
	LIMITS OF DISTURBANCE
	DRAWING NUMBER
	DRAWING NUMBER
	DRAWING SHEET MATCH LINE

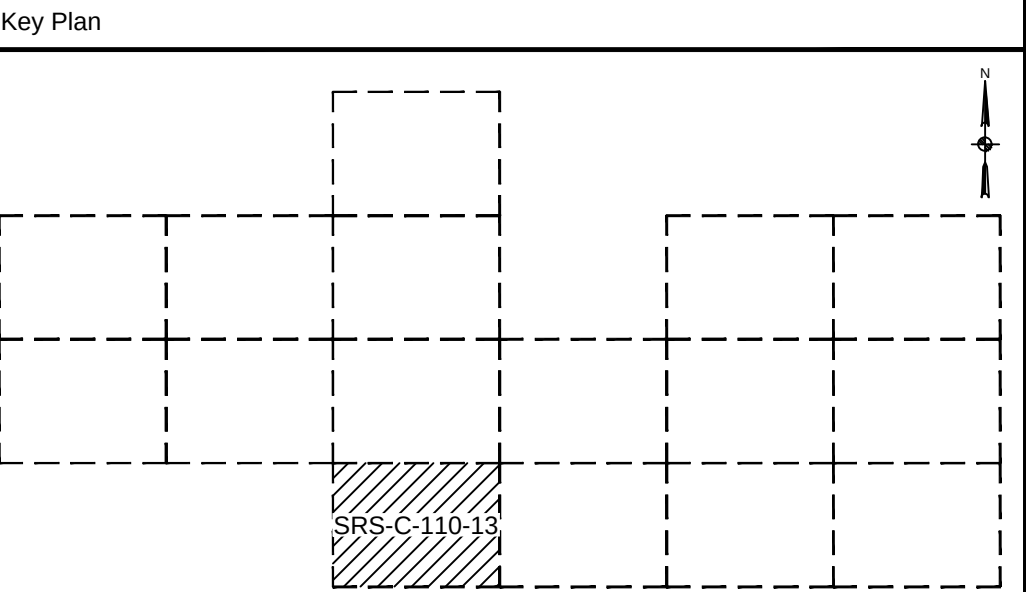

Rev	Date	Drawn	Description	Ch'k'd	App'd
C	07/14/2021	RCB	ISSUED FOR 94C	KW	NJM
B	05/21/2021	RCB	ISSUED FOR REVIEW	KW	NJM
A	01/29/2021	RCB	ISSUED FOR REVIEW	KW	NJM

MOTT MACDONALD

Mott MacDonald NY Inc.
111 Wood Avenue South
Iselin, NJ 08830-4112
United States
T +1 (973) 379-3400
F +1 (973) 376-1072
W www.mottmac.com

Client

South Ripley
SOLAR PROJECT


Title

**SOUTH RIPLEY SOLAR
EXISTING CONDITIONS
& CLEARING PLAN
SITE 13**


PRELIMINARY NOT FOR CONSTRUCTION REPLACE WITH ENGINEERS STAMP AT CONSTRUCTION AND/OR FABRICATION	Designed	MU	Eng check	KW
	Drawn	RCB	Approved	NJM
	Dwg check		Project Mngr	
	Scale at ANSI D 1" = 200'	Date	07/14/2021	Rev C
	Drawing Number	SRS-C-110-13		

© Mott MacDonald
It is a violation of New York state Education Law for any person, unless acting under the direction of a licensed engineer to alter this document in any way.
This document is issued for the party which commissioned it and for specific purposes connected with the captioned project only. It should not be relied upon by any other party or used for any other purpose.
We accept no responsibility for the consequences of this document being relied upon by any other party, or being used for any other purpose, or containing any error or omission which is due to an error or omission in data supplied to us by other parties.

CONCEPTUAL - NOT FOR CONSTRUCTION

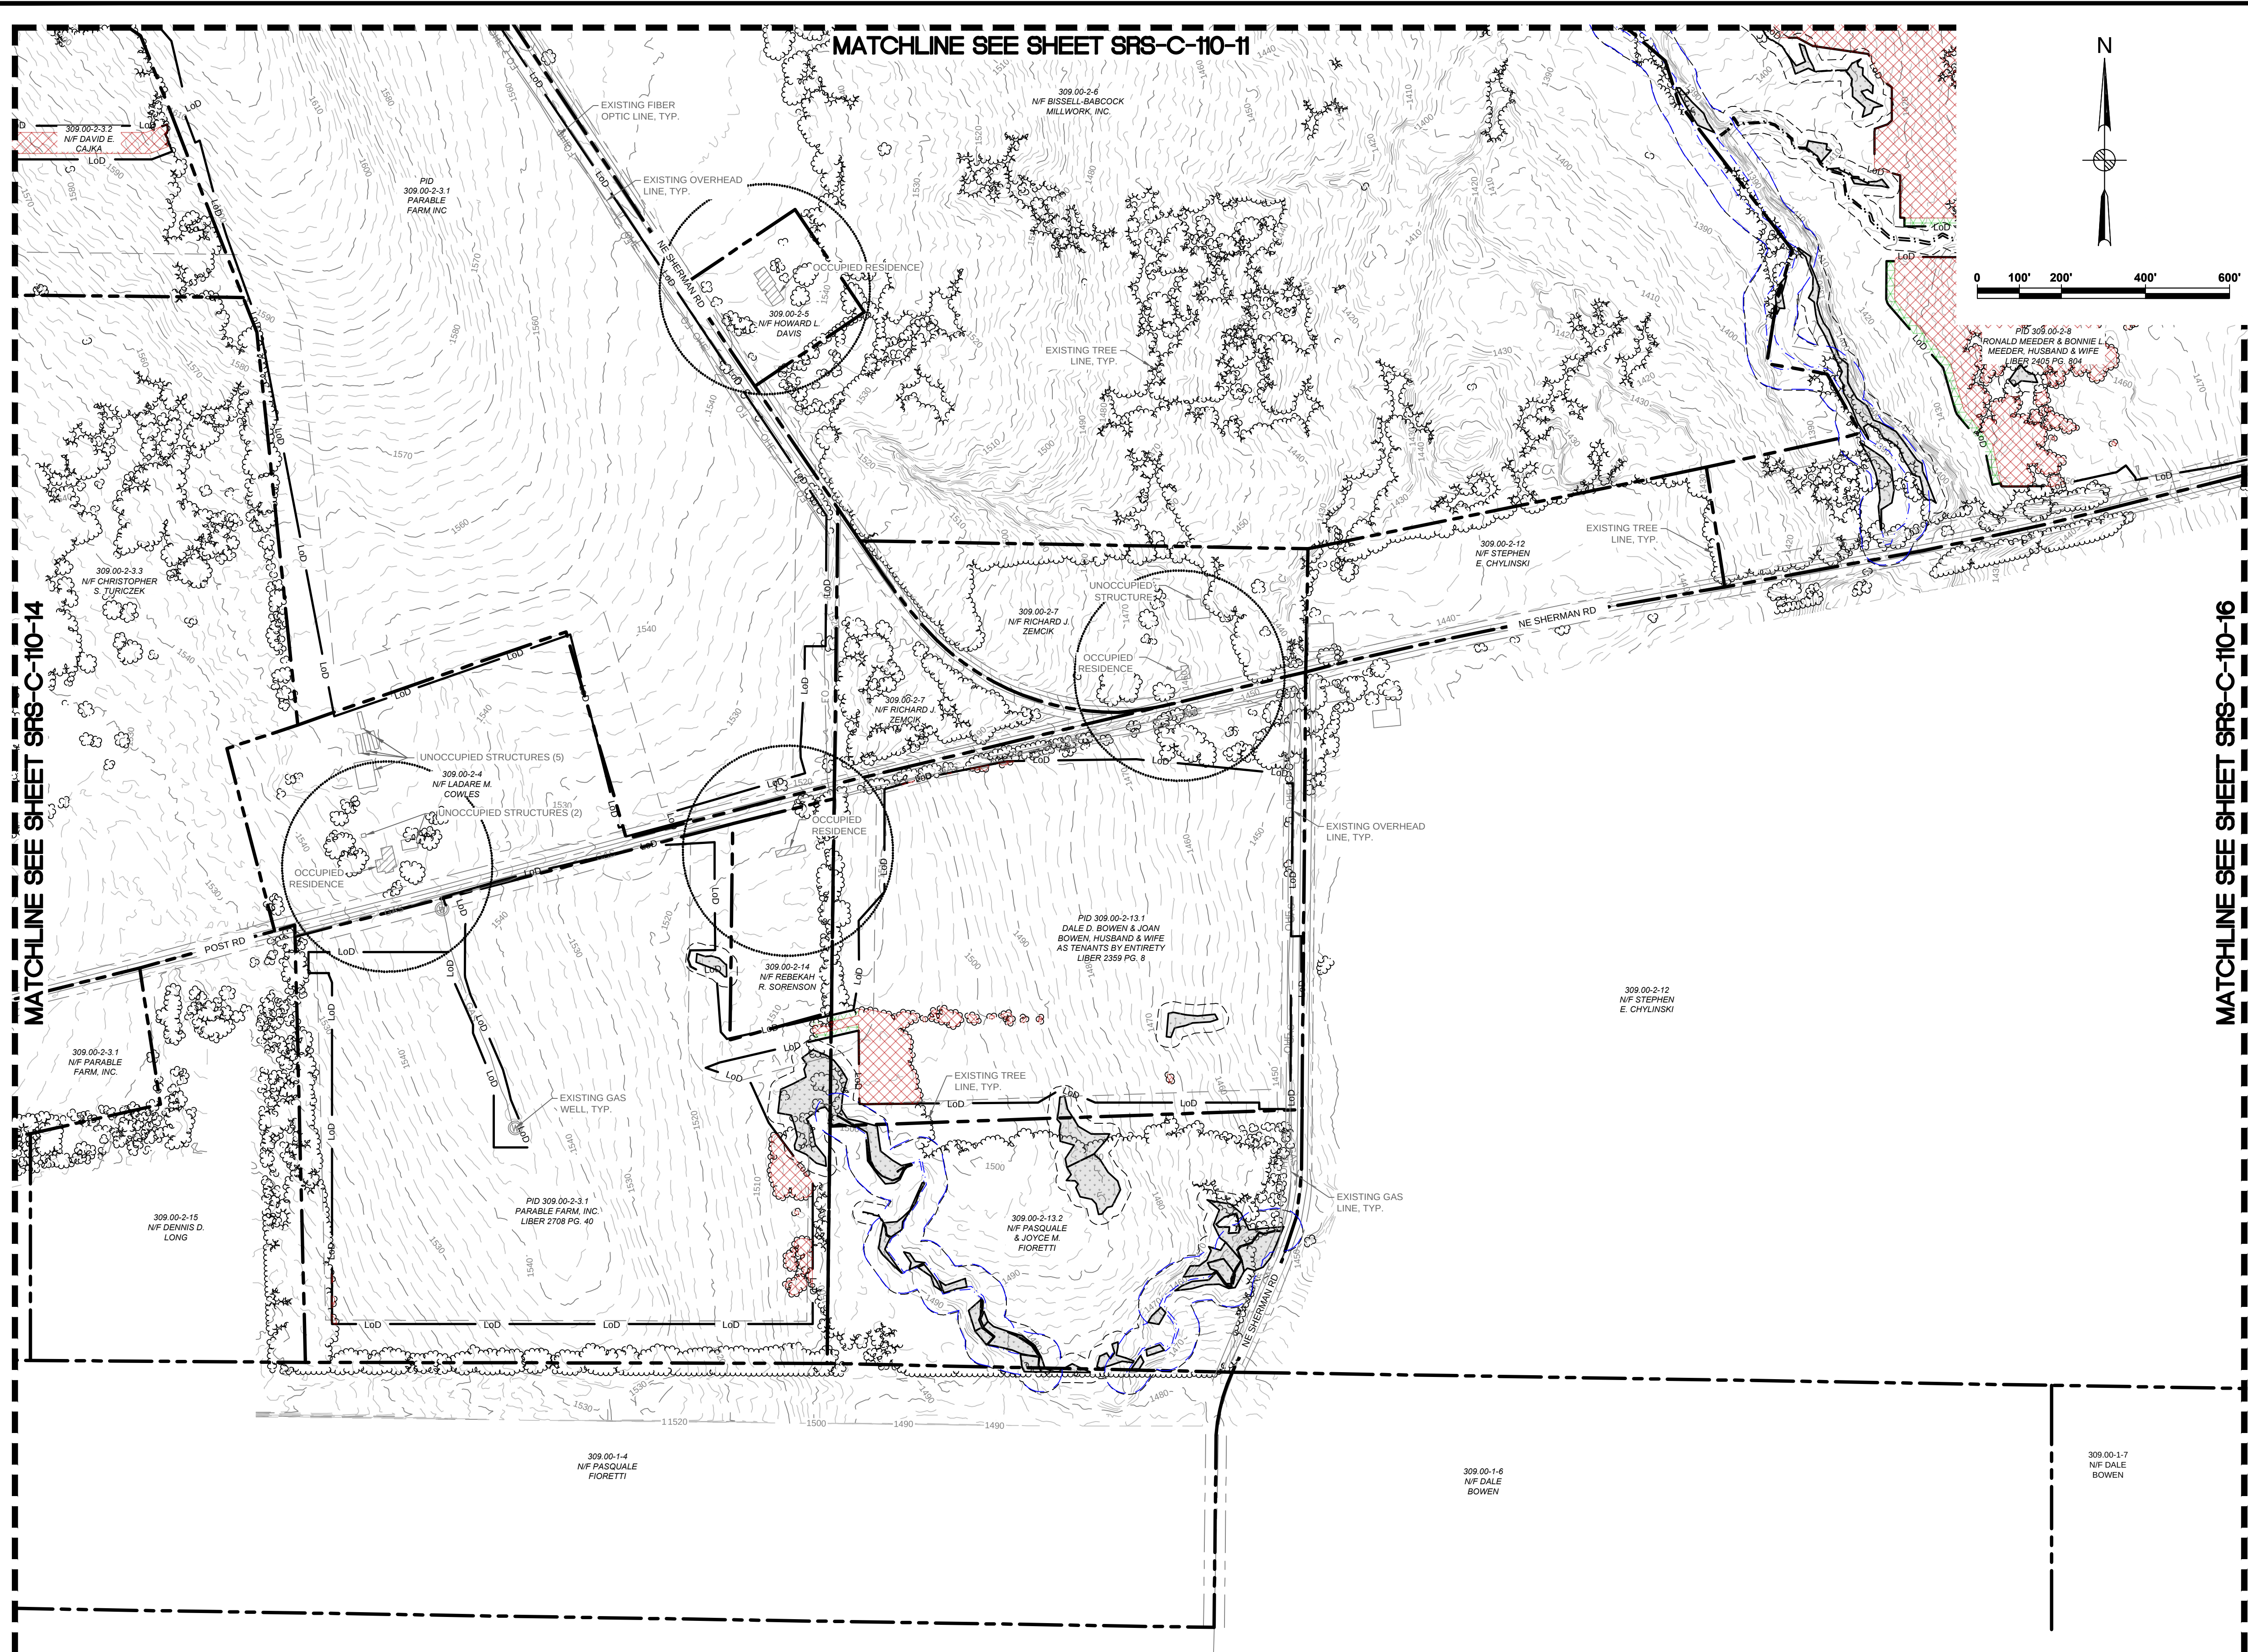

Legend	
	PROPERTY LINES
	PROPERTY LINE SETBACKS
	EXISTING MAJOR CONTOUR
	EXISTING MINOR CONTOUR
	EXISTING TREELINE
	EXISTING GAS LINE & EASEMENT
	GAS WELLS
	WETLANDS - FEDERAL
	WETLANDS - NYSDEC JURISDICTIONAL
	STREAMS - FEDERAL
	STREAMS - NYSDEC JURISDICTIONAL
	FEDERAL WETLANDS/STREAMS - SETBACK
	WETLANDS/STREAMS - SETBACK
	OCCUPIED RESIDENCES
	OCCUPIED RESIDENCE SETBACK
	TREE CLEARING ONLY
	TREE CLEARING & CLEARING/GRUBBING
	LIMITS OF DISTURBANCE
	DRAWING NUMBER
	DRAWING SHEET MATCH LINE

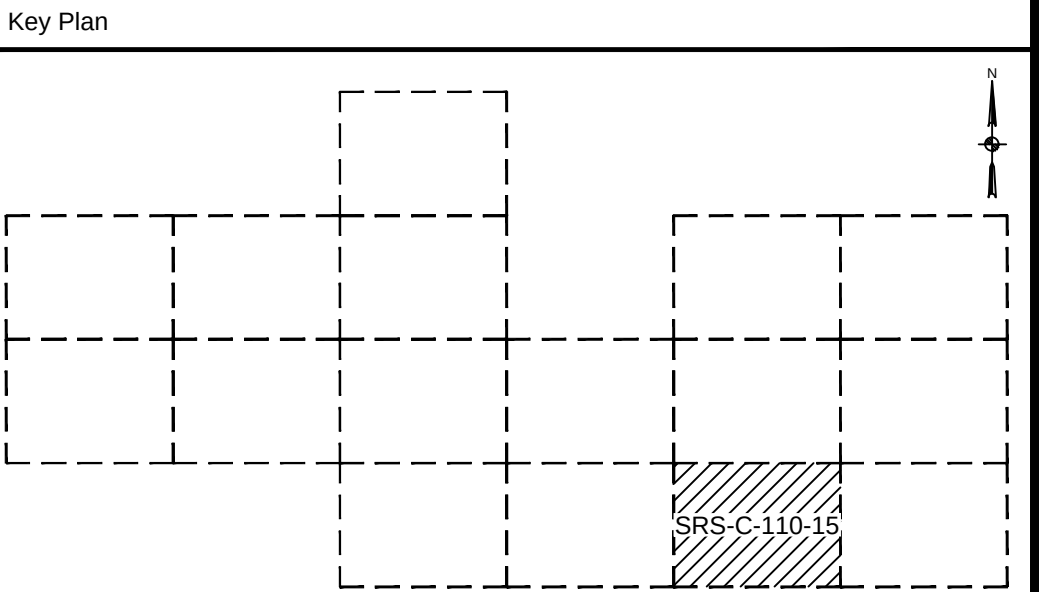

Rev	Date	Drawn	Description	Ch'k'd	App'd
C	07/14/2021	RCB	ISSUED FOR 94C	KW	NJM
B	05/21/2021	RCB	ISSUED FOR REVIEW	KW	NJM
A	01/29/2021	RCB	ISSUED FOR REVIEW	KW	NJM

Mott MacDonald NY Inc.
111 Wood Avenue South
Iselin, NJ 08830-4112
United States
T +1 (973) 379-3400
F +1 (973) 376-1072
W www.mottmac.com


Client

**SOUTH RIPLEY SOLAR
EXISTING CONDITIONS
& CLEARING PLAN
SITE 15**

PRELIMINARY NOT FOR CONSTRUCTION REPLACE WITH ENGINEERS STAMP AT CONSTRUCTION AND/OR FABRICATION	Designed	MU	Eng check	KW
	Drawn	RCB	Approved	NJM
	Dwg check		Project Mngr	
	Scale at ANSI D 1" = 200'		Date	Rev
	Drawing Number	SRS-C-110-15		


© Mott MacDonald
It is a violation of New York state Education Law for any person, unless acting under the direction of a licensed engineer to alter this document in any way.
This document is issued for the party which commissioned it and for specific purposes connected with the captioned project only. It should not be relied upon by any other party or used for any other purpose.
We accept no responsibility for the consequences of this document being relied upon by any other party, or being used for any other purpose, or containing any error or omission which is due to an error or omission in data supplied to us by other parties.

CONCEPTUAL - NOT FOR CONSTRUCTION

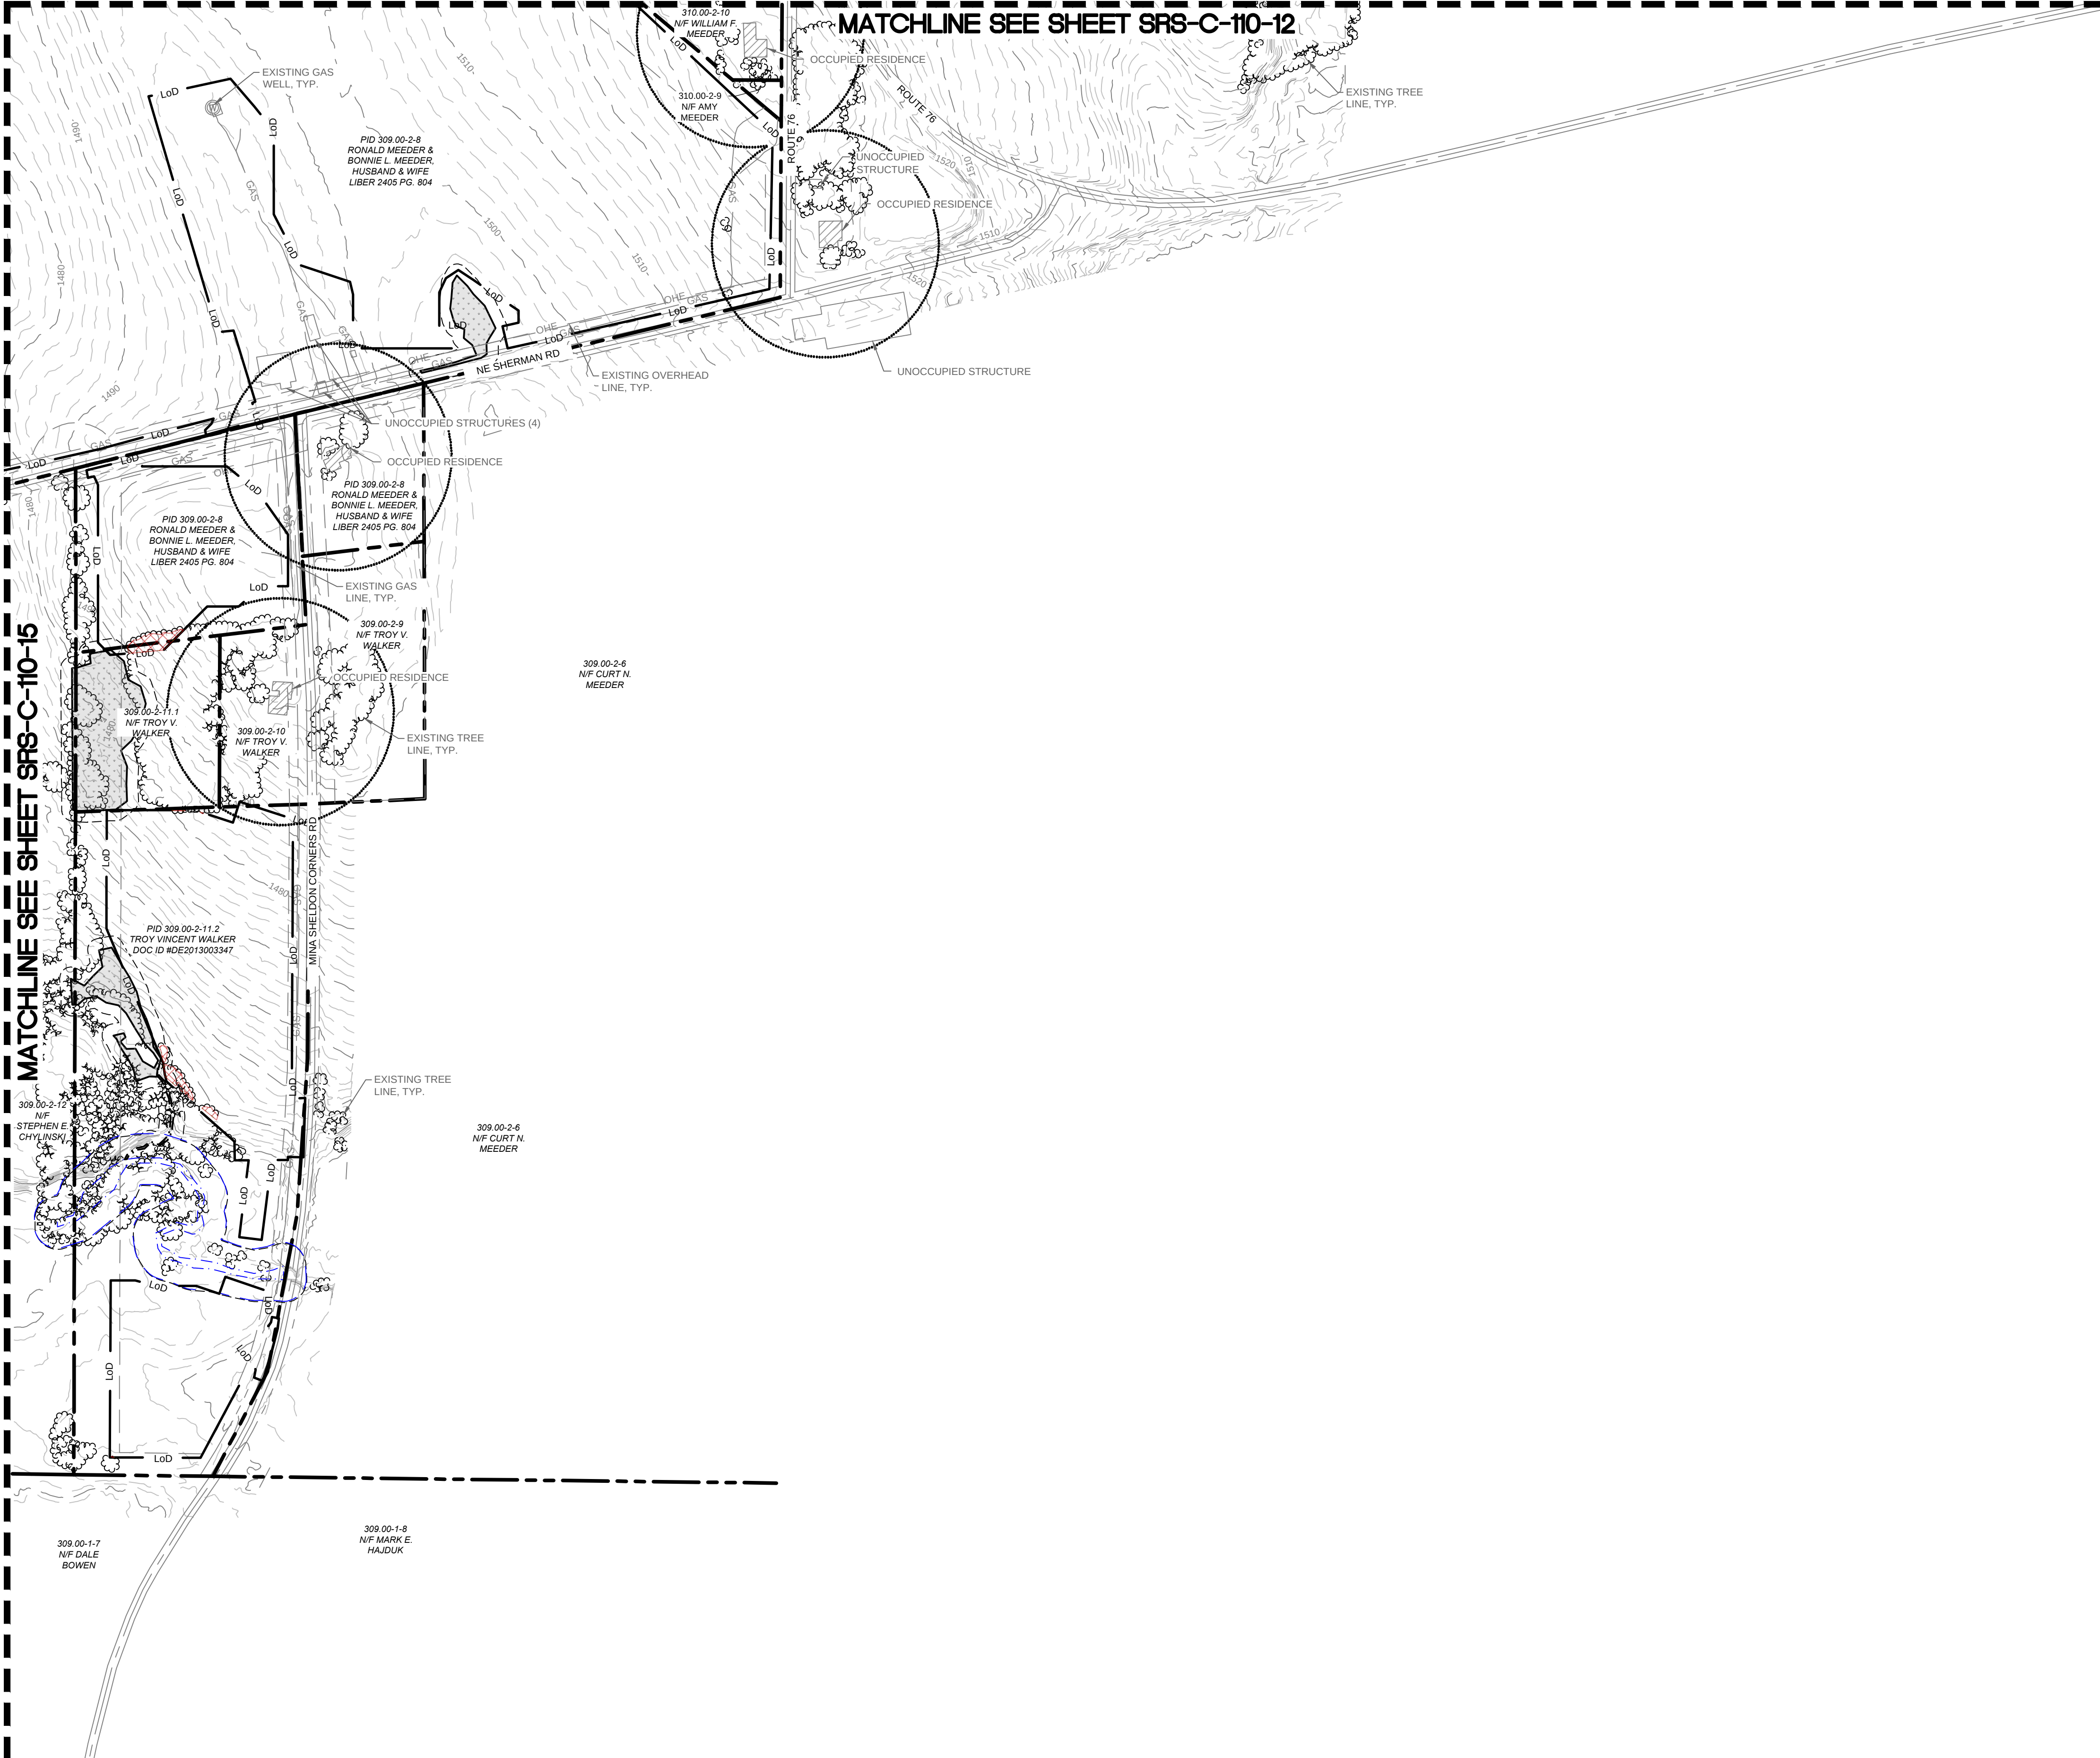

Legend

- PROPERTY LINES
- PROPERTY LINE SETBACKS
- EXISTING MAJOR CONTOUR
- EXISTING MINOR CONTOUR
- EXISTING TREELINE
- EXISTING GAS LINE & EASEMENT
- GAS WELLS
- WETLANDS - FEDERAL
- WETLANDS - NYSDEC JURISDICTIONAL
- STREAMS - FEDERAL
- STREAMS - NYSDEC JURISDICTIONAL
- FEDERAL WETLANDS/STREAMS - SETBACK
- WETLANDS/STREAMS - SETBACK
- OCCUPIED RESIDENCES
- OCCUPIED RESIDENCE SETBACK
- TREE CLEARING ONLY
- TREE CLEARING & CLEARING/GRUBBING
- LIMITS OF DISTURBANCE
- DRAWING NUMBER
- DRAWING SHEET MATCH LINE

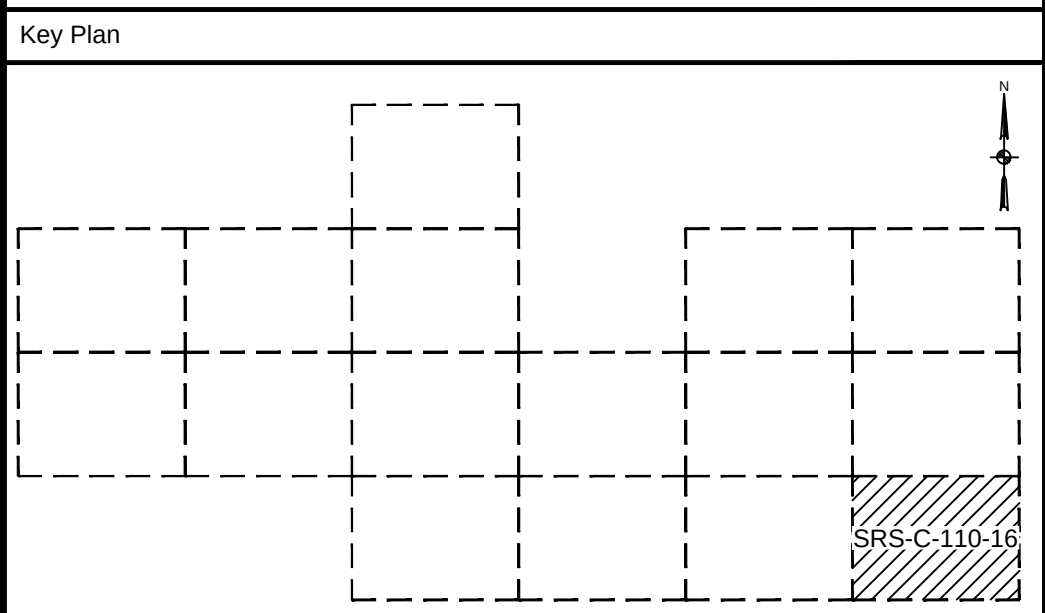

Rev	Date	Drawn	Description	Ch'k'd	App'd
C	07/14/2021	RCB	ISSUED FOR 94C	KW	NJM
B	05/21/2021	RCB	ISSUED FOR REVIEW	KW	NJM
A	01/29/2021	RCB	ISSUED FOR REVIEW	KW	NJM

Mott MacDonald NY Inc.
111 Wood Avenue South
Iselin, NJ 08830-4112
United States
T +1 (973) 379-3400
F +1 (973) 376-1072
W www.mottmac.com

Client


Title

**SOUTH RIPLEY SOLAR
EXISTING CONDITIONS
& CLEARING PLAN
SITE 16**


PRELIMINARY NOT FOR CONSTRUCTION REPLACE WITH ENGINEERS STAMP AT CONSTRUCTION AND/OR FABRICATION	Designed	MU	Eng check	KW
	Drawn	RCB	Approved	NJM
	Dwg check		Project Mngr	
	Scale at ANSI D 1" = 200'	Date	Rev	C
	07/14/2021			
Drawing Number	SRS-C-110-16			

© Mott MacDonald
It is a violation of New York state Education Law for any person, unless acting under the direction of a licensed engineer to alter this document in any way.
This document is issued for the party which commissioned it and for specific purposes connected with the captioned project only. It should not be relied upon by any other party or used for any other purpose.
We accept no responsibility for the consequences of this document being relied upon by any other party, or being used for any other purpose, or containing any error or omission which is due to an error or omission in data supplied to us by other parties.

CONCEPTUAL - NOT FOR CONSTRUCTION

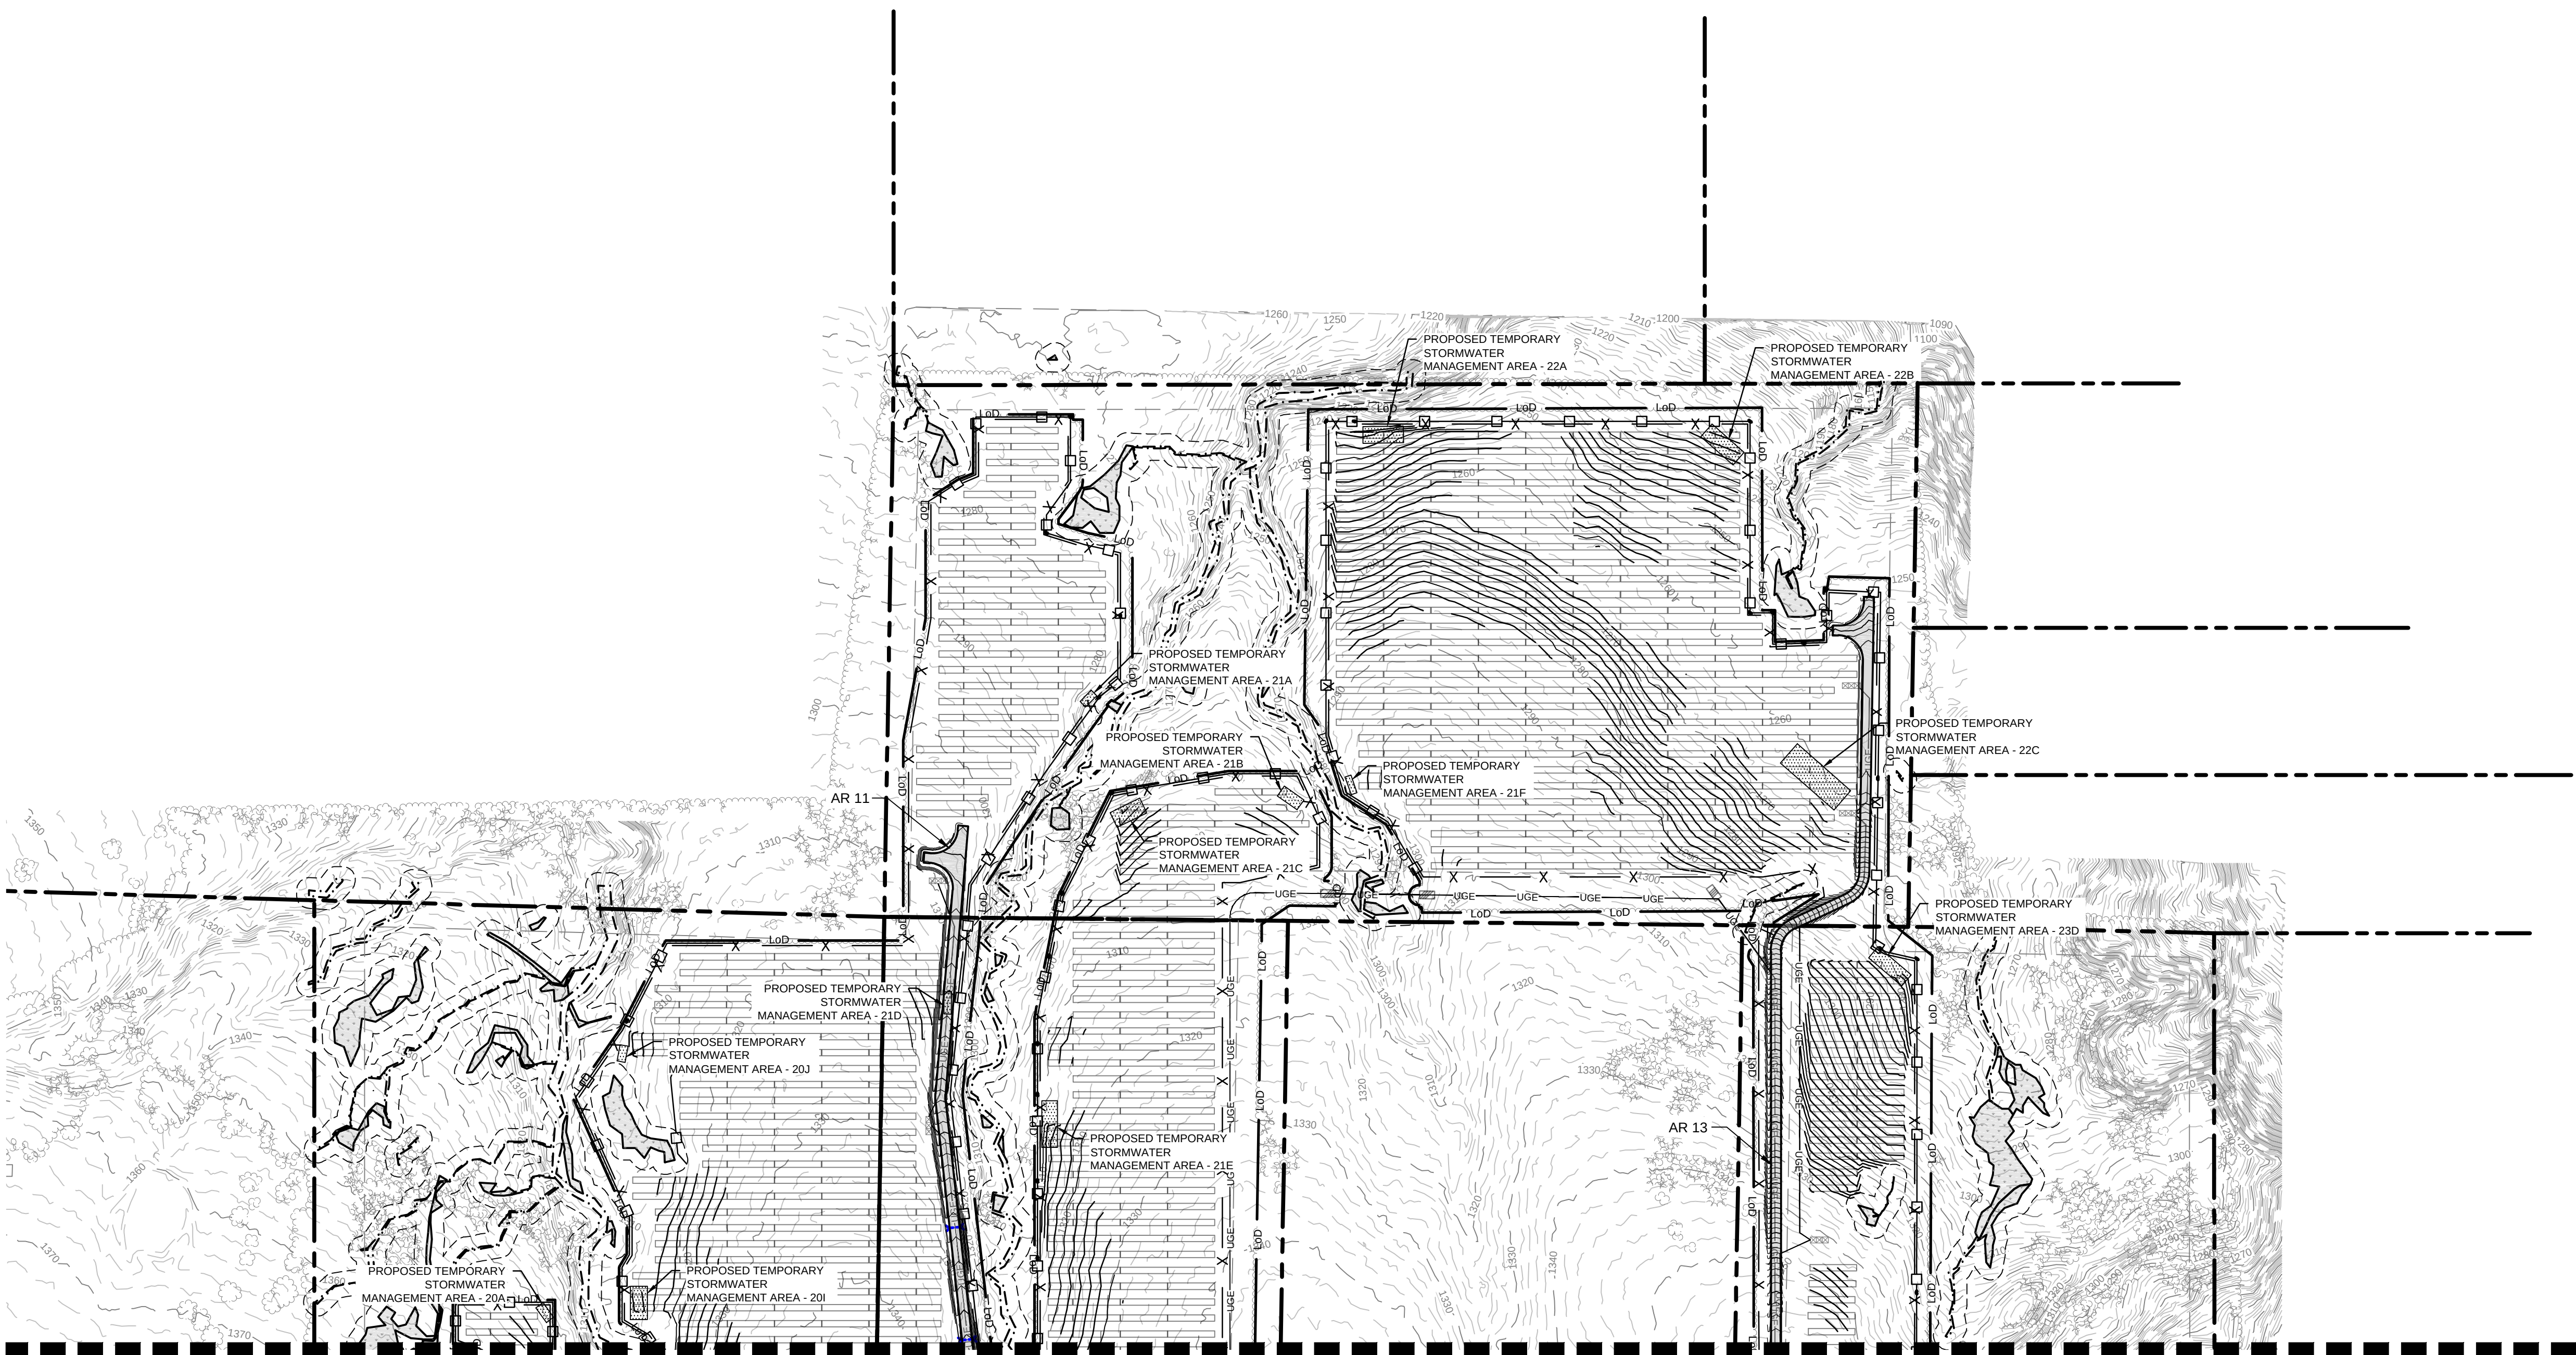

Legend	
	PROPERTY LINES
	PROPERTY LINE SETBACKS
	PROPOSED PERIMETER FENCE
	PROPOSED MAJOR CONTOUR
	PROPOSED MINOR CONTOUR
	PROPOSED OVERHEAD LINE
	PROPOSED UNDERGROUND LINE
	PROPOSED ACCESS ROAD
	WETLANDS - FEDERAL
	WETLANDS - NYSDEC JURISDICTIONAL
	STREAMS - FEDERAL
	STREAMS - NYSDEC JURISDICTIONAL
	FEDERAL WETLANDS/STREAMS - SETBACK
	WETLANDS/STREAMS - SETBACK
	SOLAR MODULES
	PROPOSED LANDSCAPE AREAS
	EXISTING VEGETATIVE BUFFER
	PROPOSED FOR SCREENING
	OCCUPIED RESIDENCES
	OCCUPIED RESIDENCE SETBACK
	EXISTING MAJOR CONTOUR
	EXISTING MINOR CONTOUR
	EXISTING GAS LINE & EASEMENT
	SILT FENCE
	LIMITS OF DISTURBANCE
	STORM/PIPE CULVERT
	PROPOSED INVERTER PAD LOCATIONS (SEE ELECTRICAL)
	PROPOSED JUNCTION BOX LOCATIONS (SEE ELECTRICAL)
	ROCK FILTER OUTLET
	GAS WELLS
	BORE PITS
	DRAWING NUMBER
	DRAWING NUMBER
	DRAWING SHEET MATCH LINE

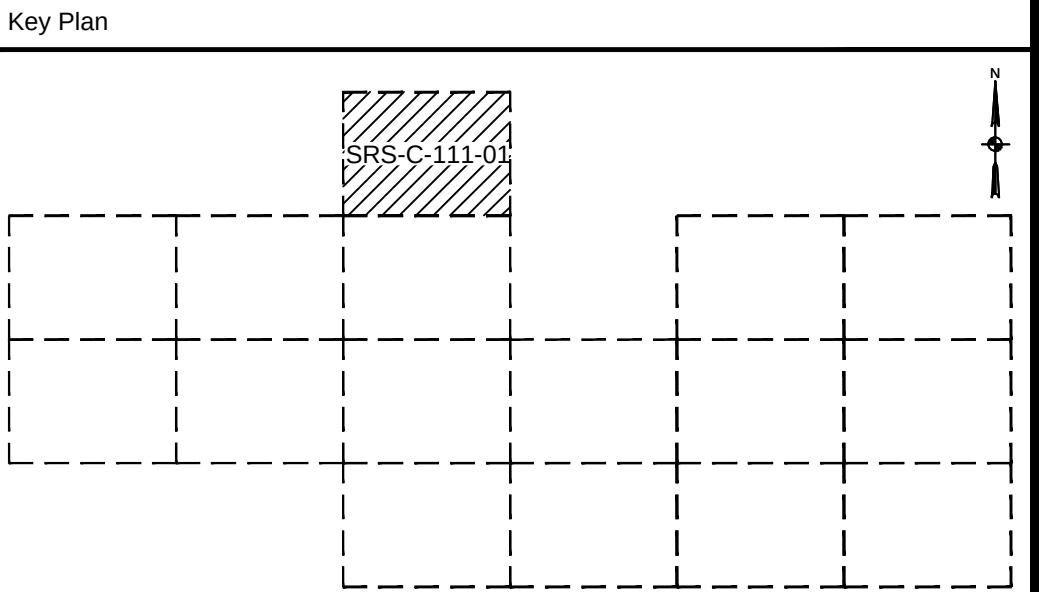

Rev	Date	Drawn	Description	Ch'k'd	App'd
C	07/14/2021	JSD	ISSUED FOR 94C	KW	NJM
B	05/21/2021	RCB	ISSUED FOR REVIEW	KW	NJM
A	01/29/2021	RCB	ISSUED FOR REVIEW	KW	NJM



Mott Macdonald NY Inc.
111 Wood Avenue South
Iselin, NJ 08830-4112
United States
T +1 (973) 379-3400
F +1 (973) 376-1072
W www.mottmac.com



**SOUTH RIPLEY SOLAR
GRADING AND EROSION CONTROL
SITE 1**


**PRELIMINARY
NOT FOR
CONSTRUCTION**
REPLACE WITH
ENGINEERS STAMP
AT CONSTRUCTION
AND/OR
FABRICATION

Designed	MU	Eng check	KW
Drawn	RCB	Approved	NJM
Dwg check		Project Mngr	
Scale at ANSI D 1" = 200'		Date 07/14/2021	Rev C
Drawing Number	SRS-C-111-01		

© Mott MacDonald
It is a violation of New York state Education Law for any person, unless acting under the direction of a licensed engineer to alter this document in any way.
This document is issued for the party which commissioned it and for specific purposes connected with the captioned project only. It should not be relied upon by any other party or used for any other purpose.
We accept no responsibility for the consequences of this document being relied upon by any other party, or being used for any other purpose, or containing any error or omission which is due to an error or omission in data supplied to us by other parties.


MATCHLINE SHEET C-111-04

CONCEPTUAL - NOT FOR CONSTRUCTION

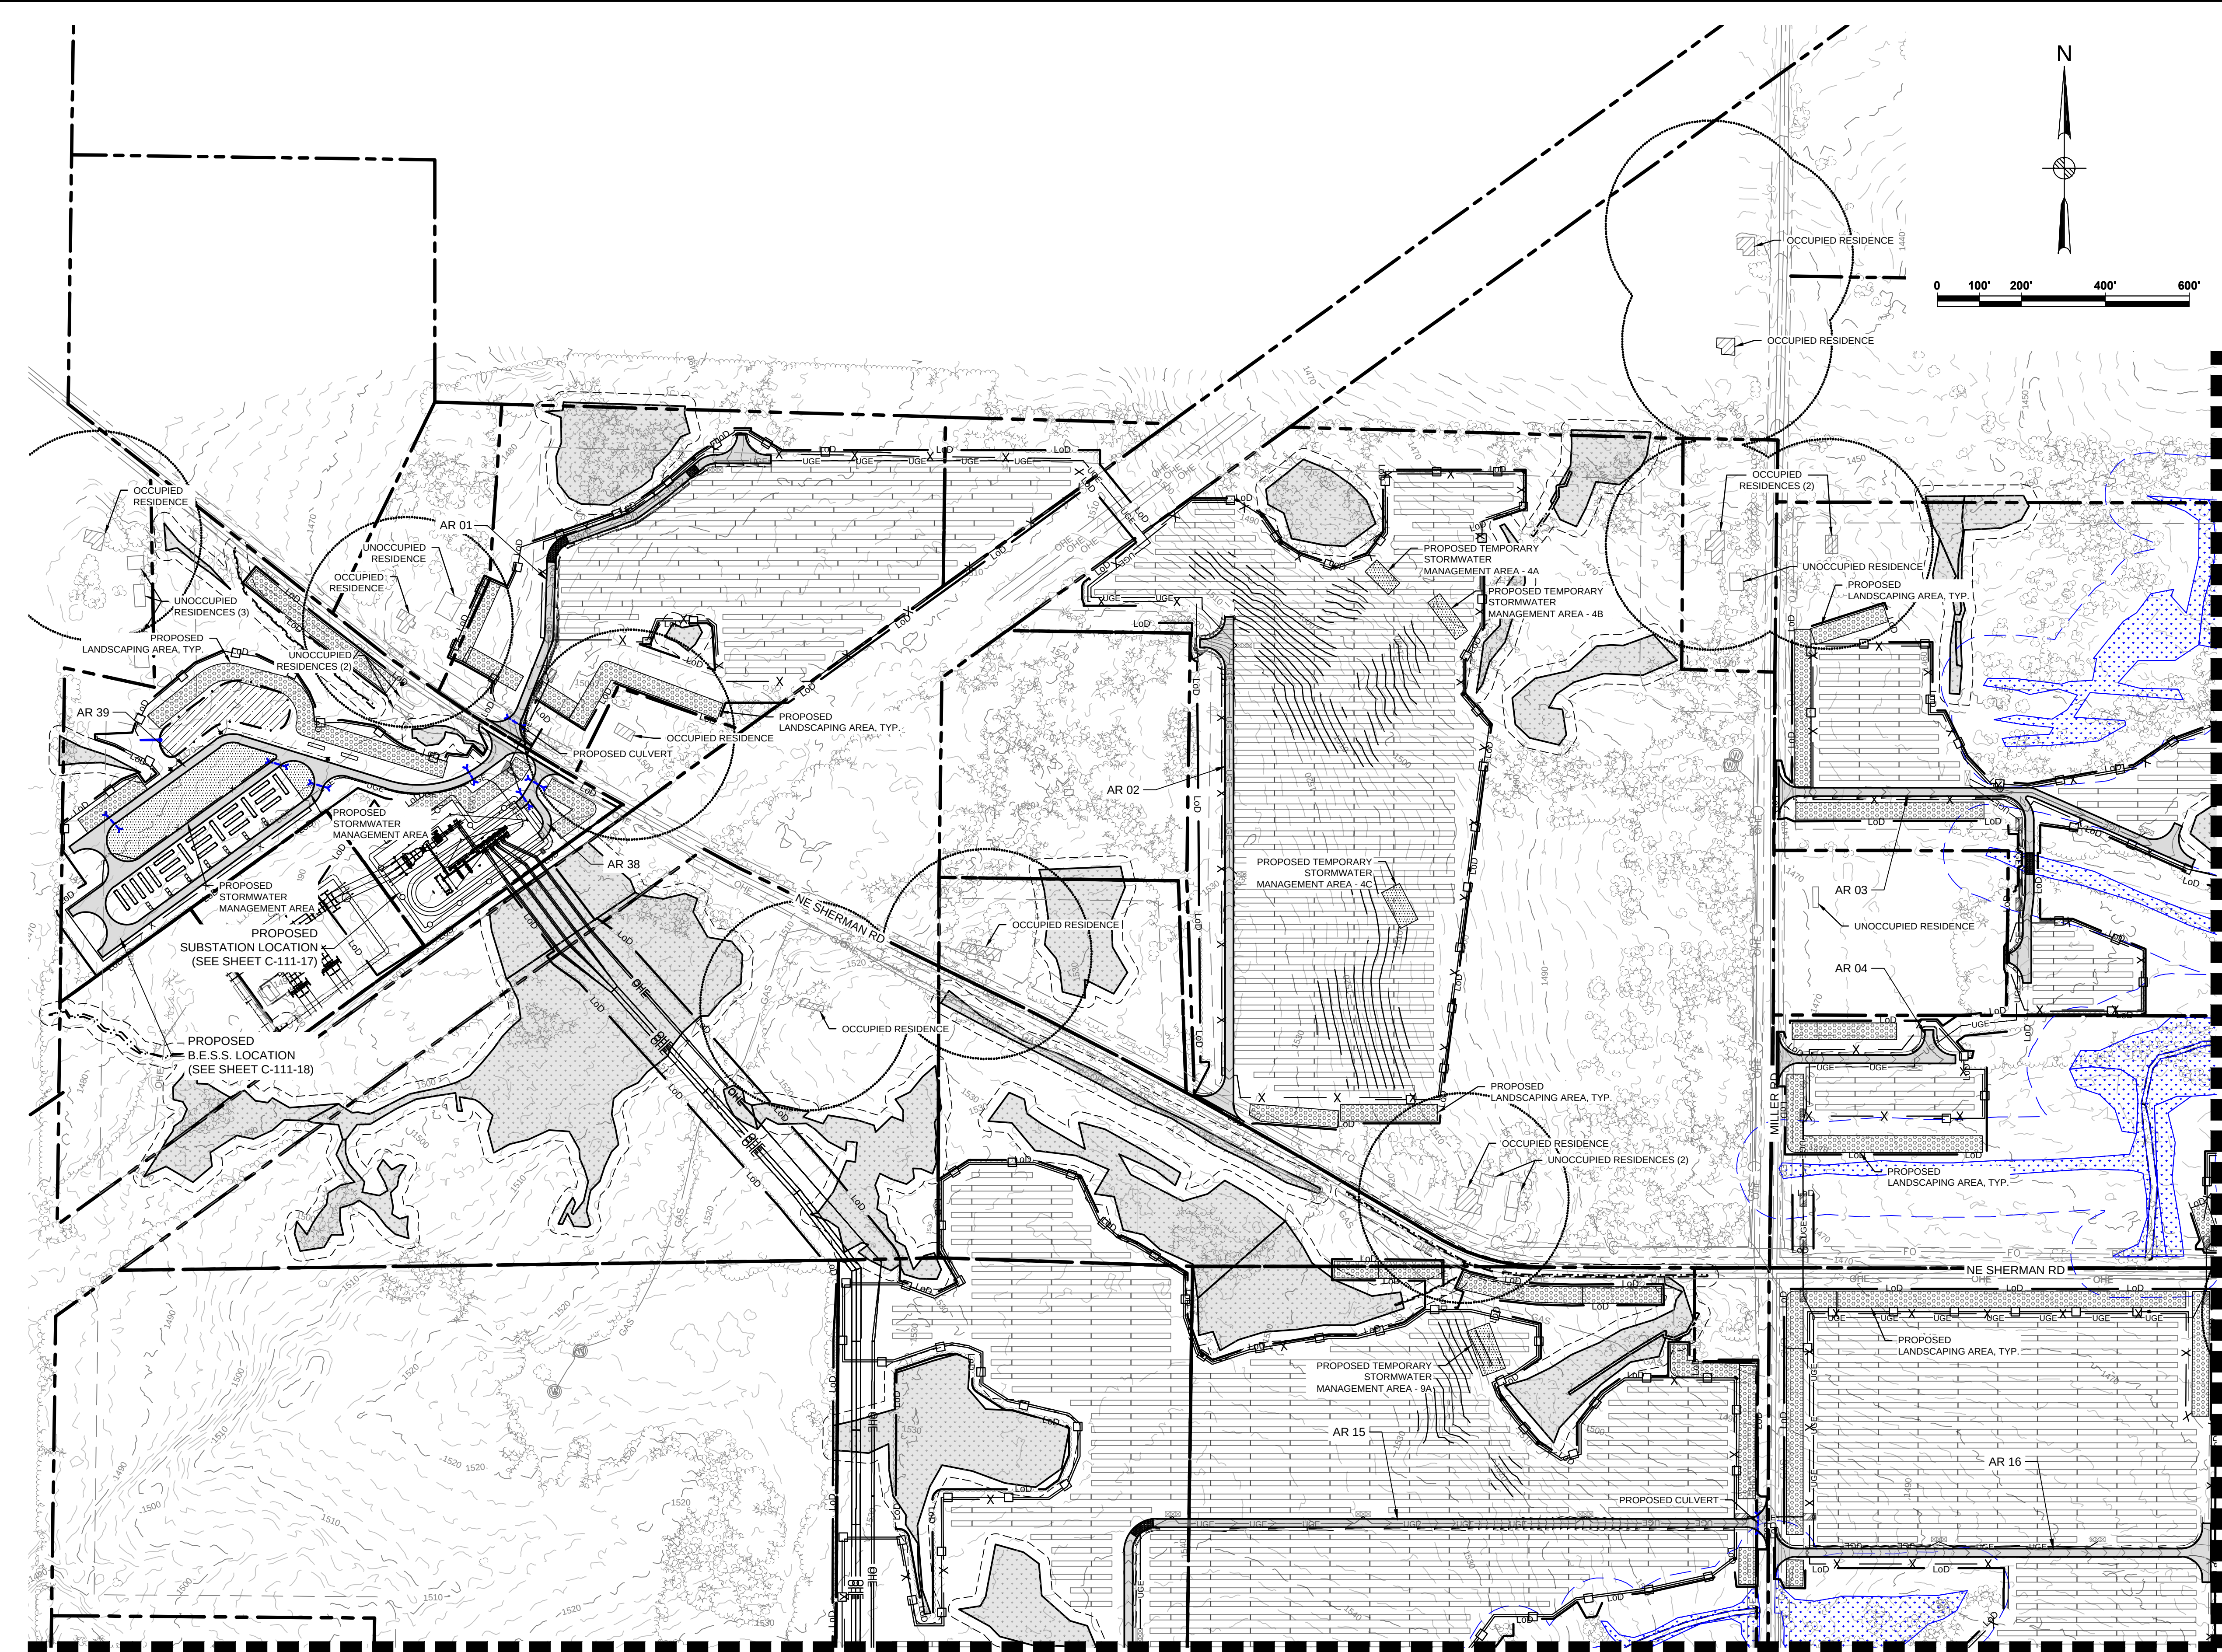

Legend

	PROPERTY LINES
	PROPERTY LINE SETBACKS
	PROPOSED PERIMETER FENCE
	PROPOSED MAJOR CONTOUR
	PROPOSED MINOR CONTOUR
	PROPOSED OVERHEAD LINE
	PROPOSED UNDERGROUND LINE
	PROPOSED ACCESS ROAD
	WETLANDS - FEDERAL
	WETLANDS - NYSDEC JURISDICTIONAL
	STREAMS - FEDERAL
	STREAMS - NYSDEC JURISDICTIONAL
	FEDERAL WETLANDS/STREAMS - SETBACK
	WETLANDS/STREAMS - SETBACK
	SOLAR MODULES
	PROPOSED LANDSCAPE AREAS
	EXISTING VEGETATIVE BUFFER
	PROPOSED FOR SCREENING
	OCCUPIED RESIDENCES
	OCCUPIED RESIDENCE SETBACK
	EXISTING MAJOR CONTOUR
	EXISTING MINOR CONTOUR
	EXISTING GAS LINE & EASEMENT
	GAS
	LoD
	STORM/PIPE CULVERT
	PROPOSED INVERTER PAD LOCATIONS (SEE ELECTRICAL)
	PROPOSED JUNCTION BOX LOCATIONS (SEE ELECTRICAL)
	ROCK FILTER OUTLET
	GAS WELLS
	BORE PITS
	DRAWING NUMBER
	DRAWING SHEET MATCH LINE

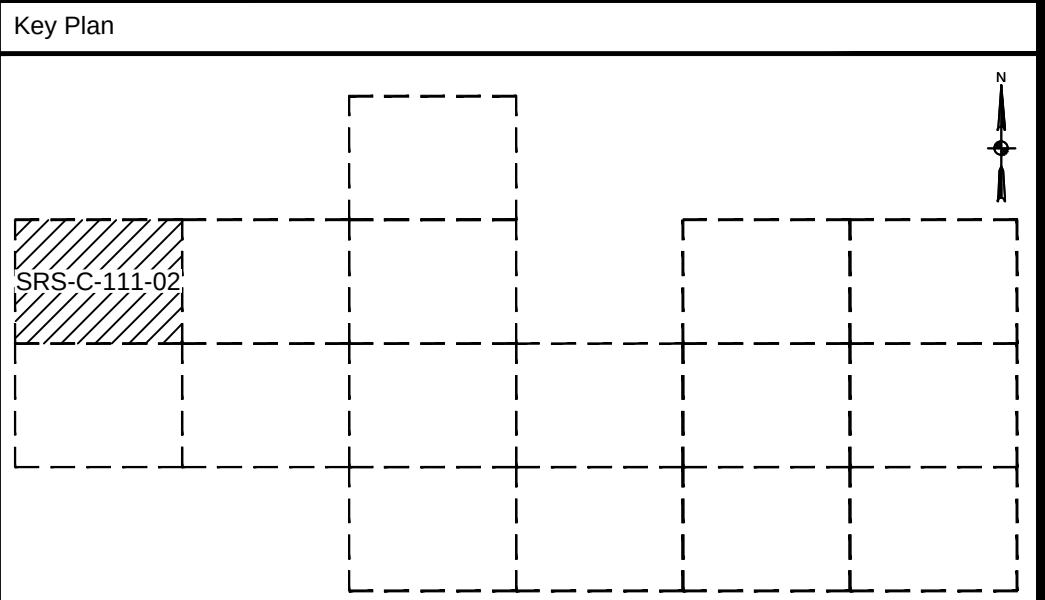

Rev	Date	Drawn	Description	Ch'k'd	App'd
C	07/14/2021	JSD	ISSUED FOR 94C	KW	NJM
B	05/21/2021	RCB	ISSUED FOR REVIEW	KW	NJM
A	01/29/2021	RCB	ISSUED FOR REVIEW	KW	NJM

MOTT MACDONALD

Mott Macdonald NY Inc.
111 Wood Avenue South
Iselin, NJ 08830-4112
United States
T +1 (973) 379-3400
F +1 (973) 376-1072
W www.mottmac.com

Client

South Ripley
SOLAR PROJECT

Title

**SOUTH RIPLEY SOLAR
GRADING AND EROSION CONTROL
SITE 2**

PRELIMINARY NOT FOR CONSTRUCTION REPLACE WITH ENGINEERS STAMP AT CONSTRUCTION AND/OR FABRICATION	Designed	MU	Eng check	KW
	Drawn	RCB	Approved	NJM
	Dwg check		Project Mngr	
	Scale at ANSI D 1" = 200'	Date	07/14/2021	Rev C
	Drawing Number	SRS-C-111-02		

© Mott MacDonald
It is a violation of New York state Education Law for any person, unless acting under the direction of a licensed engineer to alter this document in any way.
This document is issued for the party which commissioned it and for specific purposes connected with the captioned project only. It should not be relied upon by any other party or used for any other purpose.
We accept no responsibility for the consequences of this document being relied upon by any other party, or being used for any other purpose, or containing any error or omission which is due to an error or omission in data supplied to us by other parties.

MATCHLINE SHEET C-111-02

MATCHLINE SHEET C-111-04

© Mott MacDonald
It is a violation of New York state Education Law for any person, unless acting under the direction of a licensed engineer to alter this document in any way.
This document is issued for the party which commissioned it and for specific purposes connected with the captioned project only. It should not be relied upon by any other party or used for any other purpose.
We accept no responsibility for the consequences of this document being relied upon by any other party, or being used for any other purpose, or containing any error or omission which is due to an error or omission in data supplied to us by other parties.

MATCHLINE SHEET C-111-08

CONCEPTUAL - NOT FOR CONSTRUCTION

Legend

---	PROPERTY LINES
- - - -	PROPERTY LINE SETBACKS
X	PROPOSED PERIMETER FENCE
---	PROPOSED MAJOR CONTOUR
---	PROPOSED MINOR CONTOUR
---	PROPOSED OVERHEAD LINE
---	PROPOSED UNDERGROUND LINE
---	PROPOSED ACCESS ROAD
---	WETLANDS - FEDERAL
---	WETLANDS - NYSDEC JURISDICTIONAL
---	STREAMS - FEDERAL
---	STREAMS - NYSDEC JURISDICTIONAL
---	FEDERAL WETLANDS/STREAMS - SETBACK
---	WETLANDS/STREAMS - SETBACK
---	SOLAR MODULES
---	PROPOSED LANDSCAPE AREAS
---	EXISTING VEGETATIVE BUFFER
---	PROPOSED FOR SCREENING
---	OCCUPIED RESIDENCES
---	OCCUPIED RESIDENCE SETBACK
---	EXISTING MAJOR CONTOUR
---	EXISTING MINOR CONTOUR
---	EXISTING GAS LINE & EASEMENT
---	SILT FENCE
---	LIMITS OF DISTURBANCE
---	STORM/PIPE CULVERT
---	PROPOSED INVERTER PAD LOCATIONS (SEE ELECTRICAL)
---	PROPOSED JUNCTION BOX LOCATIONS (SEE ELECTRICAL)
---	ROCK FILTER OUTLET
---	GAS WELLS
---	BORE PITS
DRAWING NUMBER	DRAWING SHEET MATCH LINE

Key Plan

Scale: 1" = 6000'

Rev	Date	Drawn	Description	Ch'k'd	App'd
C	07/14/2021	JSD	ISSUED FOR 94C	KW	NJM
B	05/21/2021	RCB	ISSUED FOR REVIEW	KW	NJM
A	01/29/2021	RCB	ISSUED FOR REVIEW	KW	NJM

MOTT MACDONALD

Mott MacDonald NY Inc.
111 Wood Avenue South
Iselin, NJ 08830-4112
United States
T +1 (973) 379-3400
F +1 (973) 376-1072
W www.mottmac.com

Client

South Ripley
SOLAR PROJECT


Title

SOUTH RIPLEY SOLAR
GRADING AND EROSION CONTROL
SITE 3


PRELIMINARY NOT FOR CONSTRUCTION REPLACE WITH ENGINEERS STAMP AT CONSTRUCTION AND/OR FABRICATION	Designed	MU	Eng check	KW
	Drawn	RCB	Approved	NJM
	Dwg check		Project Mngr	
	Scale at ANSI D 1" = 200'	Date 07/14/2021	Rev C	
	Drawing Number	SRS-C-111-03		

MATCHLINE SHEET C-111-03

MATCHLINE SHEET C-111-01

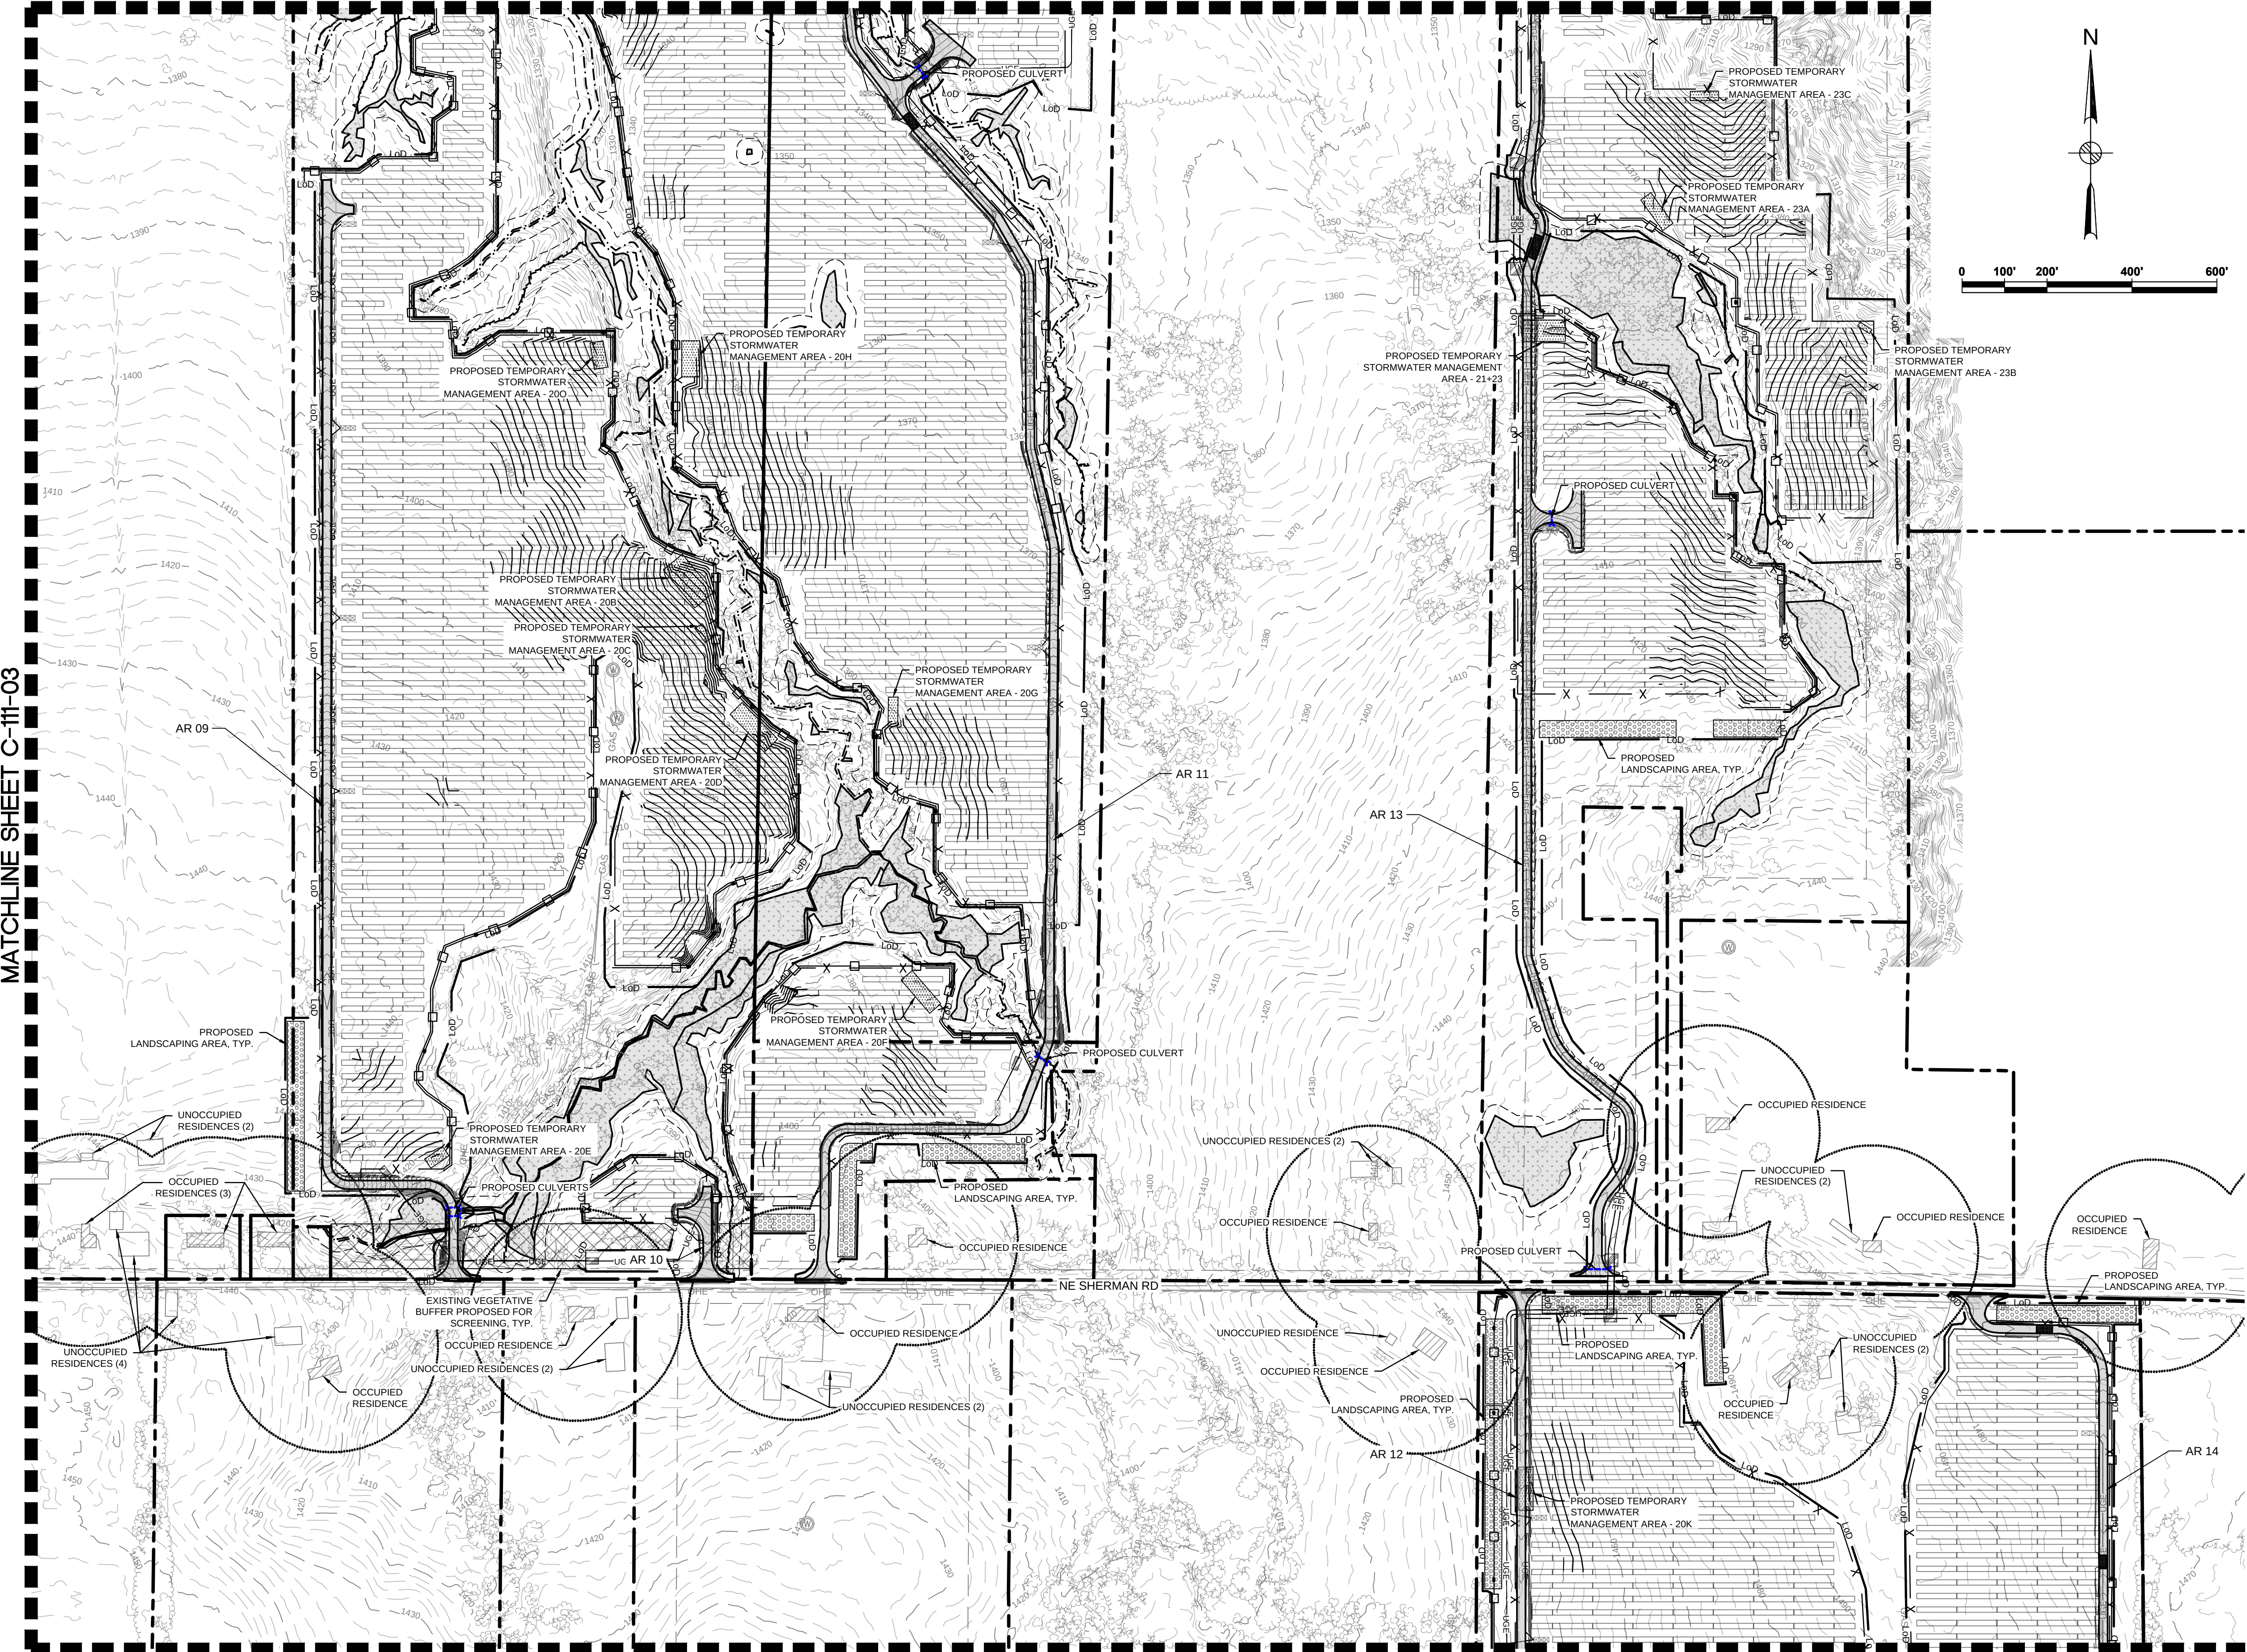

Legend	
	PROPERTY LINES
	PROPERTY LINE SETBACKS
	PROPOSED PERIMETER FENCE
	PROPOSED MAJOR CONTOUR
	PROPOSED MINOR CONTOUR
	PROPOSED OVERHEAD LINE
	PROPOSED UNDERGROUND LINE
	PROPOSED ACCESS ROAD
	WETLANDS - FEDERAL
	WETLANDS - NYSDEC JURISDICTIONAL
	STREAMS - FEDERAL
	STREAMS - NYSDEC JURISDICTIONAL
	FEDERAL WETLANDS/STREAMS - SETBACK
	WETLANDS/STREAMS - SETBACK
	SOLAR MODULES
	PROPOSED LANDSCAPE AREAS
	EXISTING VEGETATIVE BUFFER
	PROPOSED FOR SCREENING
	OCCUPIED RESIDENCES
	OCCUPIED RESIDENCE SETBACK
	EXISTING MAJOR CONTOUR
	EXISTING MINOR CONTOUR
	EXISTING GAS LINE & EASEMENT
	SILT FENCE
	LIMITS OF DISTURBANCE
	STORM/PIPE CULVERT
	PROPOSED INVERTER PAD LOCATIONS (SEE ELECTRICAL)
	PROPOSED JUNCTION BOX LOCATIONS (SEE ELECTRICAL)
	ROCK FILTER OUTLET
	GAS WELLS
	BORE PITS
	DRAWING NUMBER
	DRAWING SHEET MATCH LINE

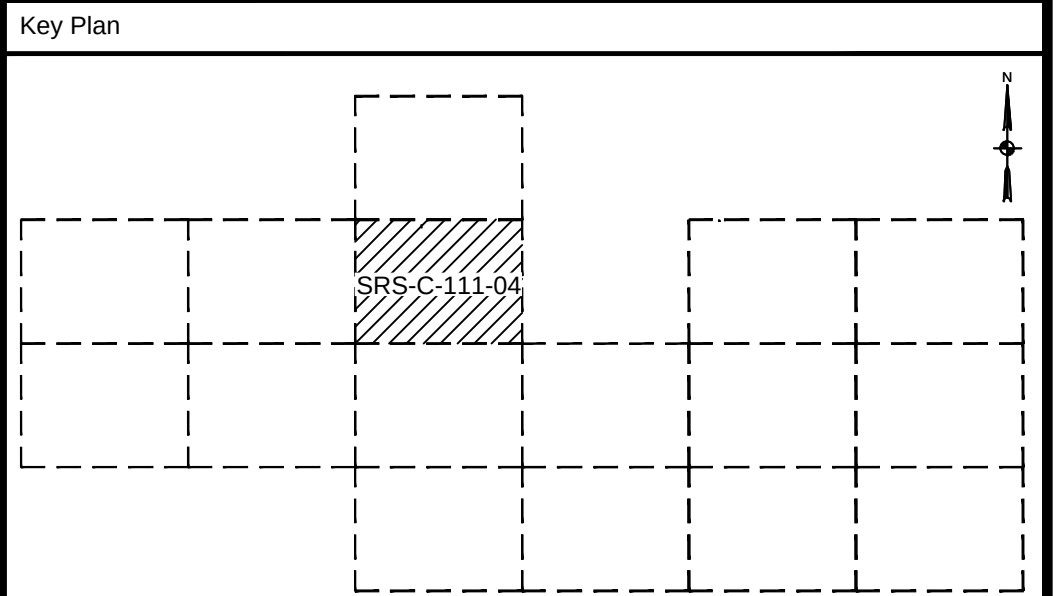

Rev	Date	Drawn	Description	Ch'k'd	App'd
C	07/14/2021	JSD	ISSUED FOR 94C	KW	NJM
B	05/21/2021	RCB	ISSUED FOR REVIEW	KW	NJM
A	01/29/2021	RCB	ISSUED FOR REVIEW	KW	NJM

MOTT MACDONALD

Mott Macdonald NY Inc.
111 Wood Avenue South
Iselin, NJ 08830-4112
United States
T +1 (973) 379-3400
F +1 (973) 376-1072
W www.mottmac.com

Client	
	South Ripley SOLAR PROJECT

Title	
SOUTH RIPLEY SOLAR GRADING AND EROSION CONTROL SITE 4	

PRELIMINARY NOT FOR CONSTRUCTION REPLACE WITH ENGINEERS STAMP AT CONSTRUCTION AND/OR FABRICATION	Designed	MU	Eng check	KW
	Drawn	RCB	Approved	NJM
	Dwg check		Project Mgr	
	Scale at ANSI D 1" = 200'		Date	Rev
	Drawing Number		07/14/2021	C

SRS-C-111-04


© Mott Macdonald
It is a violation of New York state Education Law for any person, unless acting under the direction of a licensed engineer to alter this document in any way.
This document is issued for the party which commissioned it and for specific purposes connected with the captioned project only. It should not be relied upon by any other party or used for any other purpose.
We accept no responsibility for the consequences of this document being relied upon by any other party, or being used for any other purpose, or containing any error or omission which is due to an error or omission in data supplied to us by other parties.

MATCHLINE SHEET C-111-04

CONCEPTUAL - NOT FOR CONSTRUCTION



Legend	
	PROPERTY LINES
	PROPERTY LINE SETBACKS
	PROPOSED PERIMETER FENCE
	PROPOSED MAJOR CONTOUR
	PROPOSED MINOR CONTOUR
	PROPOSED OVERHEAD LINE
	PROPOSED UNDERGROUND LINE
	PROPOSED ACCESS ROAD
	WETLANDS - FEDERAL
	WETLANDS - NYSDEC JURISDICTIONAL
	STREAMS - FEDERAL
	STREAMS - NYSDEC JURISDICTIONAL
	FEDERAL WETLANDS/STREAMS - SETBACK
	WETLANDS/STREAMS - SETBACK
	SOLAR MODULES
	PROPOSED LANDSCAPE AREAS
	EXISTING VEGETATIVE BUFFER
	PROPOSED FOR SCREENING
	OCCUPIED RESIDENCES
	OCCUPIED RESIDENCE SETBACK
	EXISTING MAJOR CONTOUR
	EXISTING MINOR CONTOUR
	EXISTING GAS LINE & EASEMENT
	SILT FENCE
	LIMITS OF DISTURBANCE
	STORM/PIPE CULVERT
	PROPOSED INVERTER PAD LOCATIONS (SEE ELECTRICAL)
	PROPOSED JUNCTION BOX LOCATIONS (SEE ELECTRICAL)
	ROCK FILTER OUTLET
	GAS WELLS
	BORE PITS
	DRAWING NUMBER
	DRAWING NUMBER
	DRAWING SHEET MATCH LINE

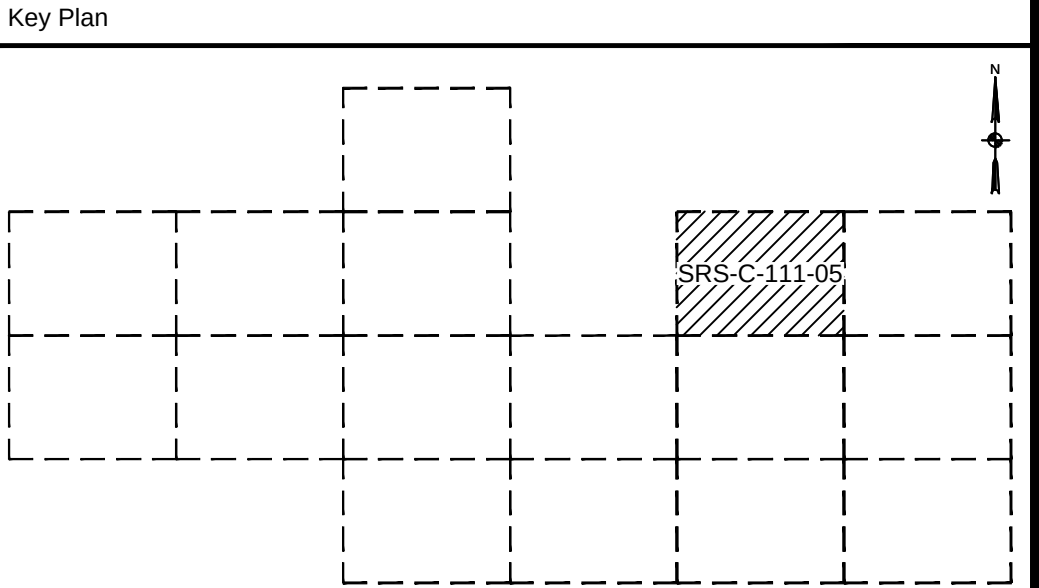

Rev	Date	Drawn	Description	Ch'k'd	App'd
C	07/14/2021	JSD	ISSUED FOR 94C	KW	NJM
B	05/21/2021	RCB	ISSUED FOR REVIEW	KW	NJM
A	01/29/2021	RCB	ISSUED FOR REVIEW	KW	NJM



Mott Macdonald NY Inc.
111 Wood Avenue South
Iselin, NJ 08830-4112
United States
T +1 (973) 379-3400
F +1 (973) 376-1072
W www.mottmac.com



**SOUTH RIPLEY SOLAR
GRADING AND EROSION CONTROL
SITE 5**

**PRELIMINARY
NOT FOR
CONSTRUCTION**
REPLACE WITH
ENGINEERS STAMP
AT CONSTRUCTION
AND/OR
FABRICATION

Designed	MU	Eng check	KW
Drawn	RCB	Approved	NJM
Dwg check		Project Mngr	
Scale at ANSI D 1" = 200'		Date 07/14/2021	Rev C
Drawing Number	SRS-C-111-05		


© Mott MacDonald
It is a violation of New York state Education Law for any person, unless acting under the direction of a licensed engineer to alter this document in any way.
This document is issued for the party which commissioned it and for specific purposes connected with the captioned project only. It should not be relied upon by any other party or used for any other purpose.
We accept no responsibility for the consequences of this document being relied upon by any other party, or being used for any other purpose, or containing any error or omission which is due to an error or omission in data supplied to us by other parties.

MATCHLINE SHEET C-111-11

CONCEPTUAL - NOT FOR CONSTRUCTION

MATCHLINE SHEET C-111-06


MATCHLINE SHEET C-111-08

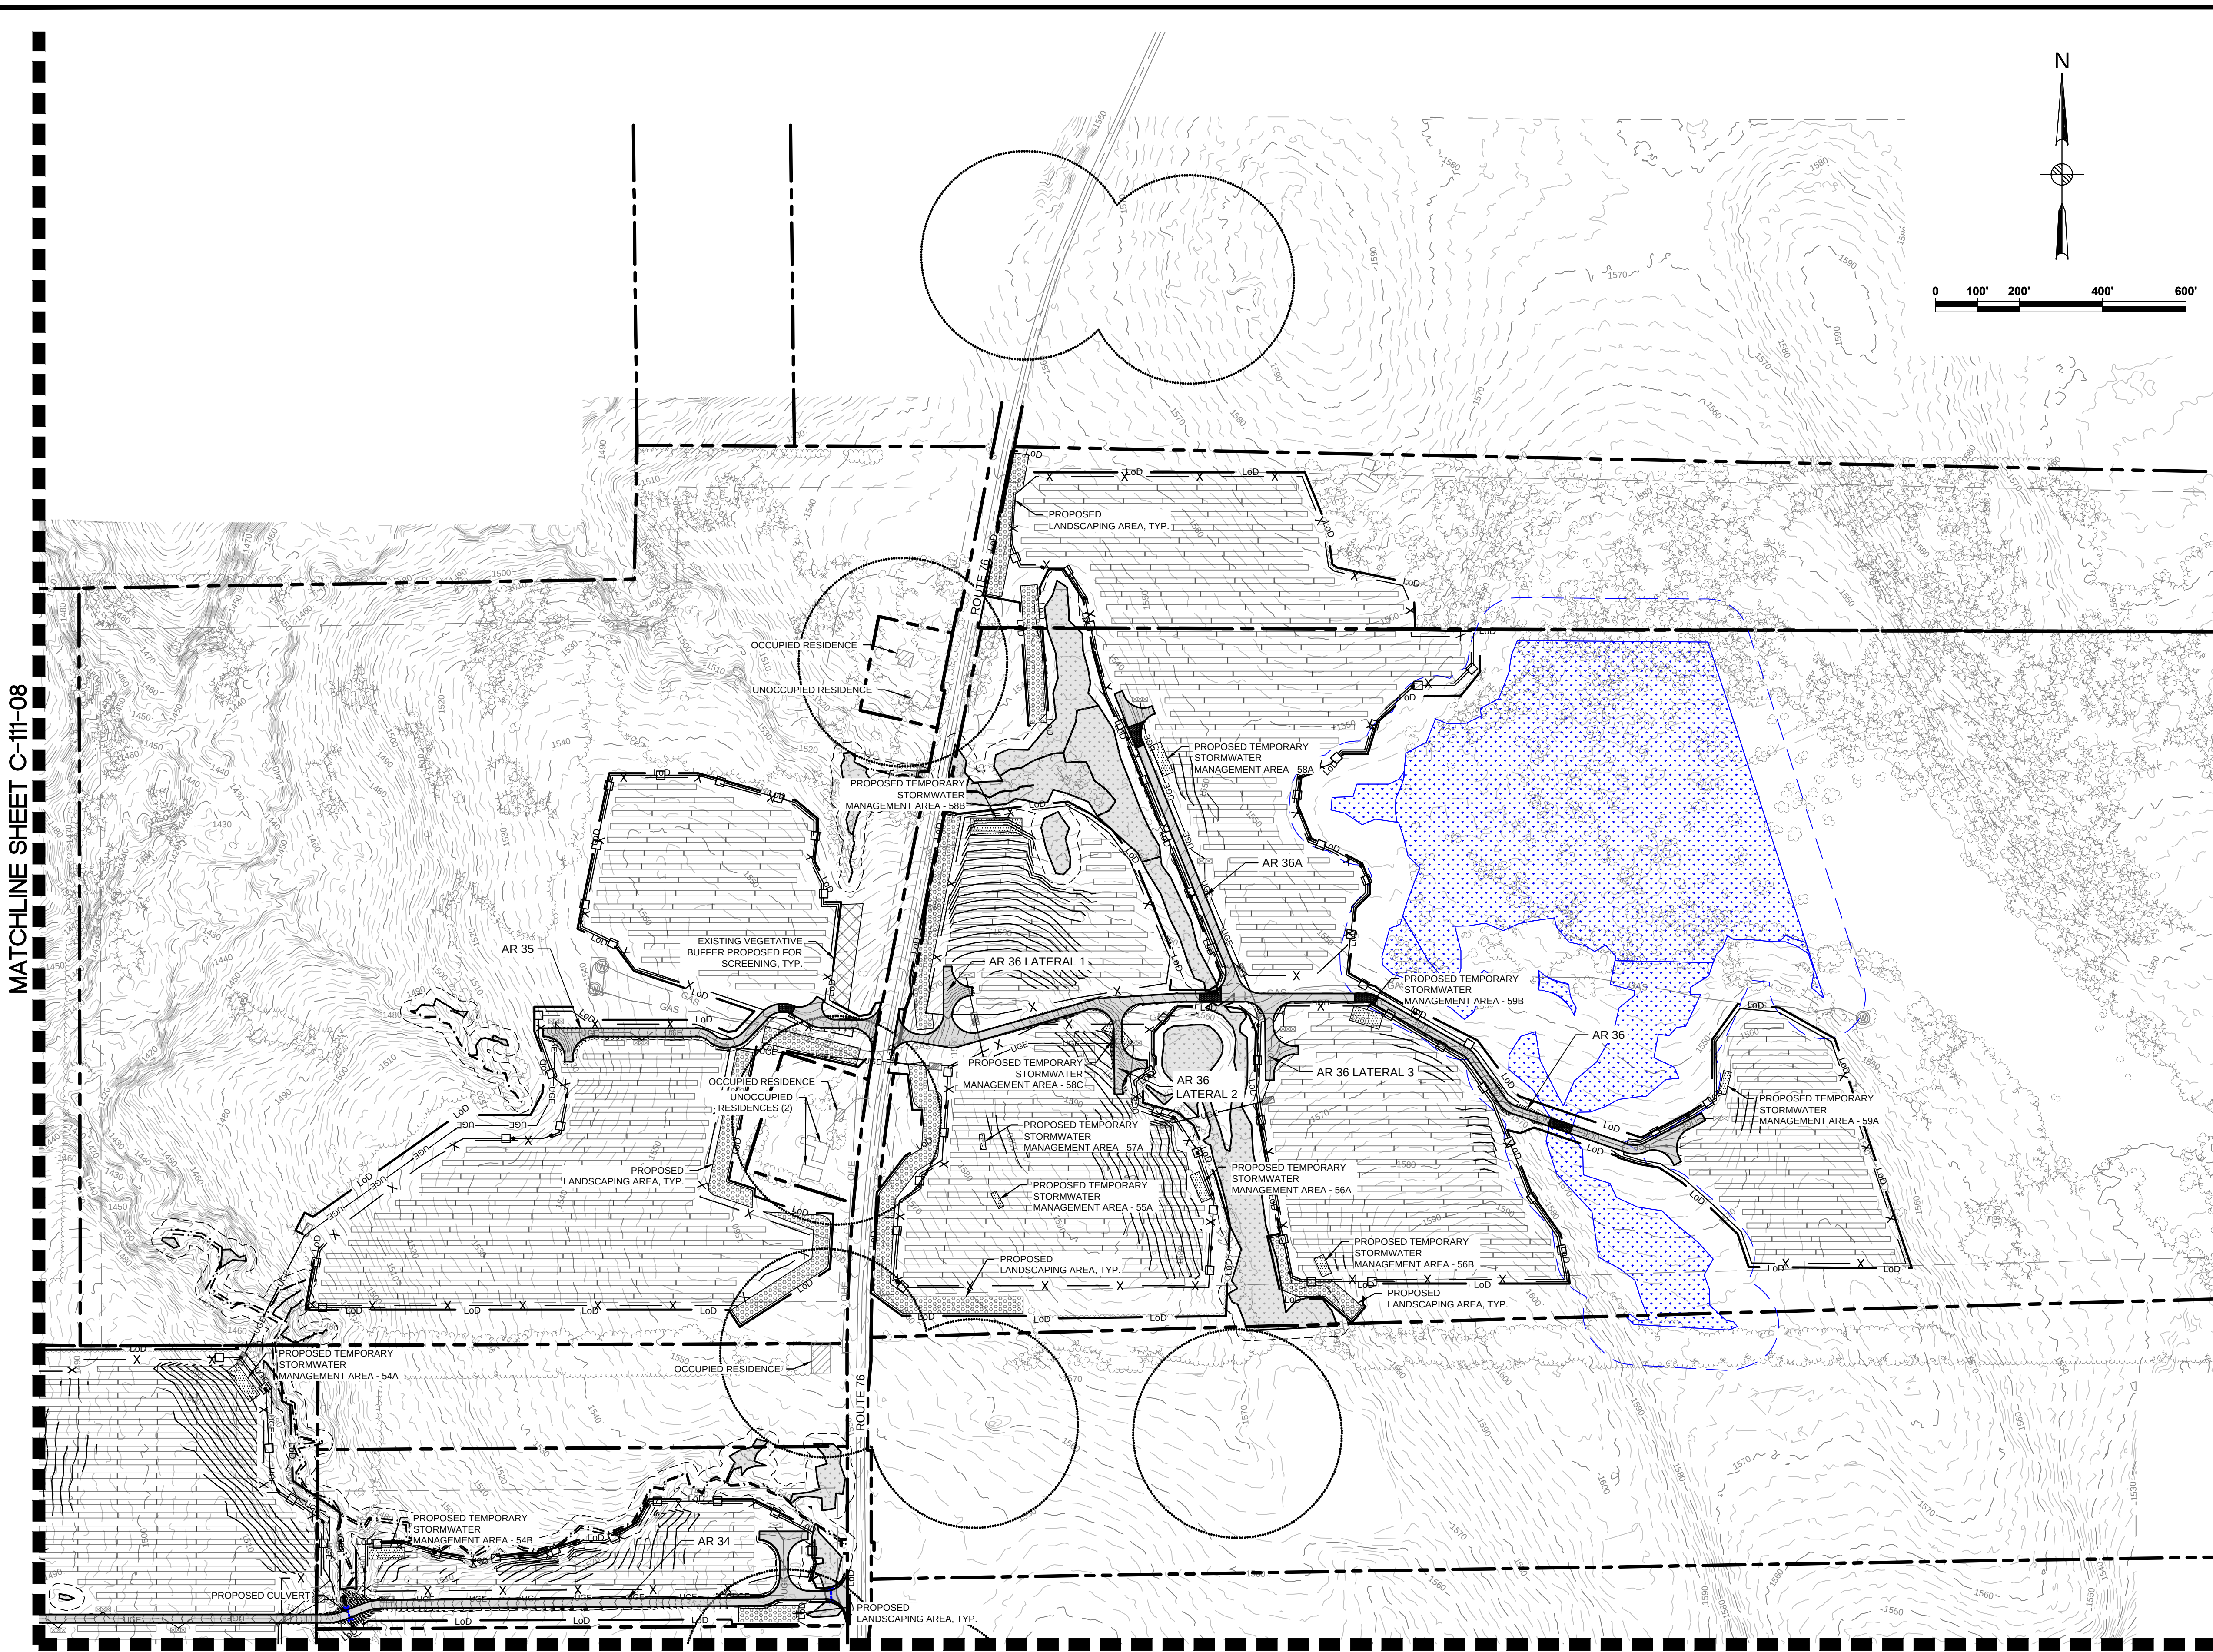

MATCHLINE SHEET C-111-12

CONCEPTUAL - NOT FOR CONSTRUCTION

Legend	
	PROPERTY LINES
	PROPERTY LINE SETBACKS
	PROPOSED PERIMETER FENCE
	PROPOSED MAJOR CONTOUR
	PROPOSED MINOR CONTOUR
	PROPOSED OVERHEAD LINE
	PROPOSED UNDERGROUND LINE
	PROPOSED ACCESS ROAD
	WETLANDS - FEDERAL
	WETLANDS - NYSDEC JURISDICTIONAL
	STREAMS - FEDERAL
	STREAMS - NYSDEC JURISDICTIONAL
	FEDERAL WETLANDS/STREAMS - SETBACK
	WETLANDS/STREAMS - SETBACK
	SOLAR MODULES
	PROPOSED LANDSCAPE AREAS
	EXISTING VEGETATIVE BUFFER
	PROPOSED FOR SCREENING
	OCCUPIED RESIDENCES
	OCCUPIED RESIDENCE SETBACK
	EXISTING MAJOR CONTOUR
	EXISTING MINOR CONTOUR
	EXISTING GAS LINE & EASEMENT
	SILT FENCE
	LIMITS OF DISTURBANCE
	STORM/PIPE CULVERT
	PROPOSED INVERTER PAD LOCATIONS (SEE ELECTRICAL)
	PROPOSED JUNCTION BOX LOCATIONS (SEE ELECTRICAL)
	ROCK FILTER OUTLET
	GAS WELLS
	BORE PITS
	DRAWING NUMBER
	DRAWING SHEET MATCH LINE

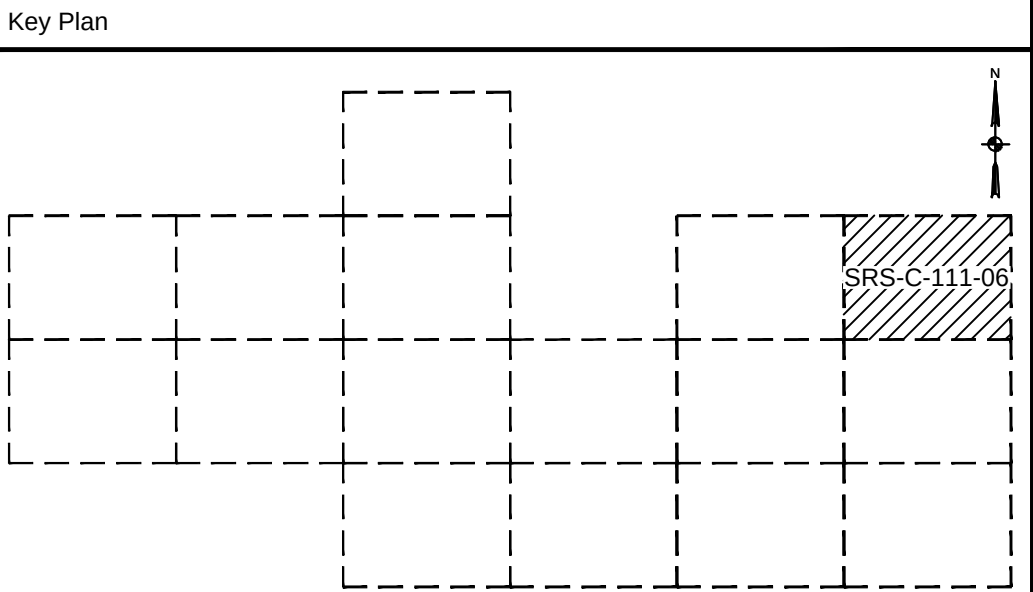

Scale: 1" = 6000'					
Rev	Date	Drawn	Description	Ch'k'd	App'd
C	07/14/2021	JSD	ISSUED FOR 94C	KW	NJM
B	05/21/2021	RCB	ISSUED FOR REVIEW	KW	NJM
A	01/29/2021	RCB	ISSUED FOR REVIEW	KW	NJM

M
MOTT
MACDONALD

Mott MacDonald NY Inc.
111 Wood Avenue South
Iselin, NJ 08830-4112
United States
T +1 (973) 379-3400
F +1 (973) 376-1072
W www.mottmac.com

Client

South Ripley
SOLAR PROJECT



Title

SOUTH RIPLEY SOLAR
GRADING AND EROSION CONTROL
SITE 6


PRELIMINARY
NOT FOR
CONSTRUCTION
REPLACE WITH
ENGINEERS STAMP
AT CONSTRUCTION
AND/OR
FABRICATION

Designed	MU	Eng check	KW
Drawn	RCB	Approved	NJM
Dwg check		Project Mngr	
Scale at ANSI D		Date	Rev
1" = 200'		07/14/2021	C
Drawing Number	SRS-C-111-06		

MATCHLINE SHEET C-111-02

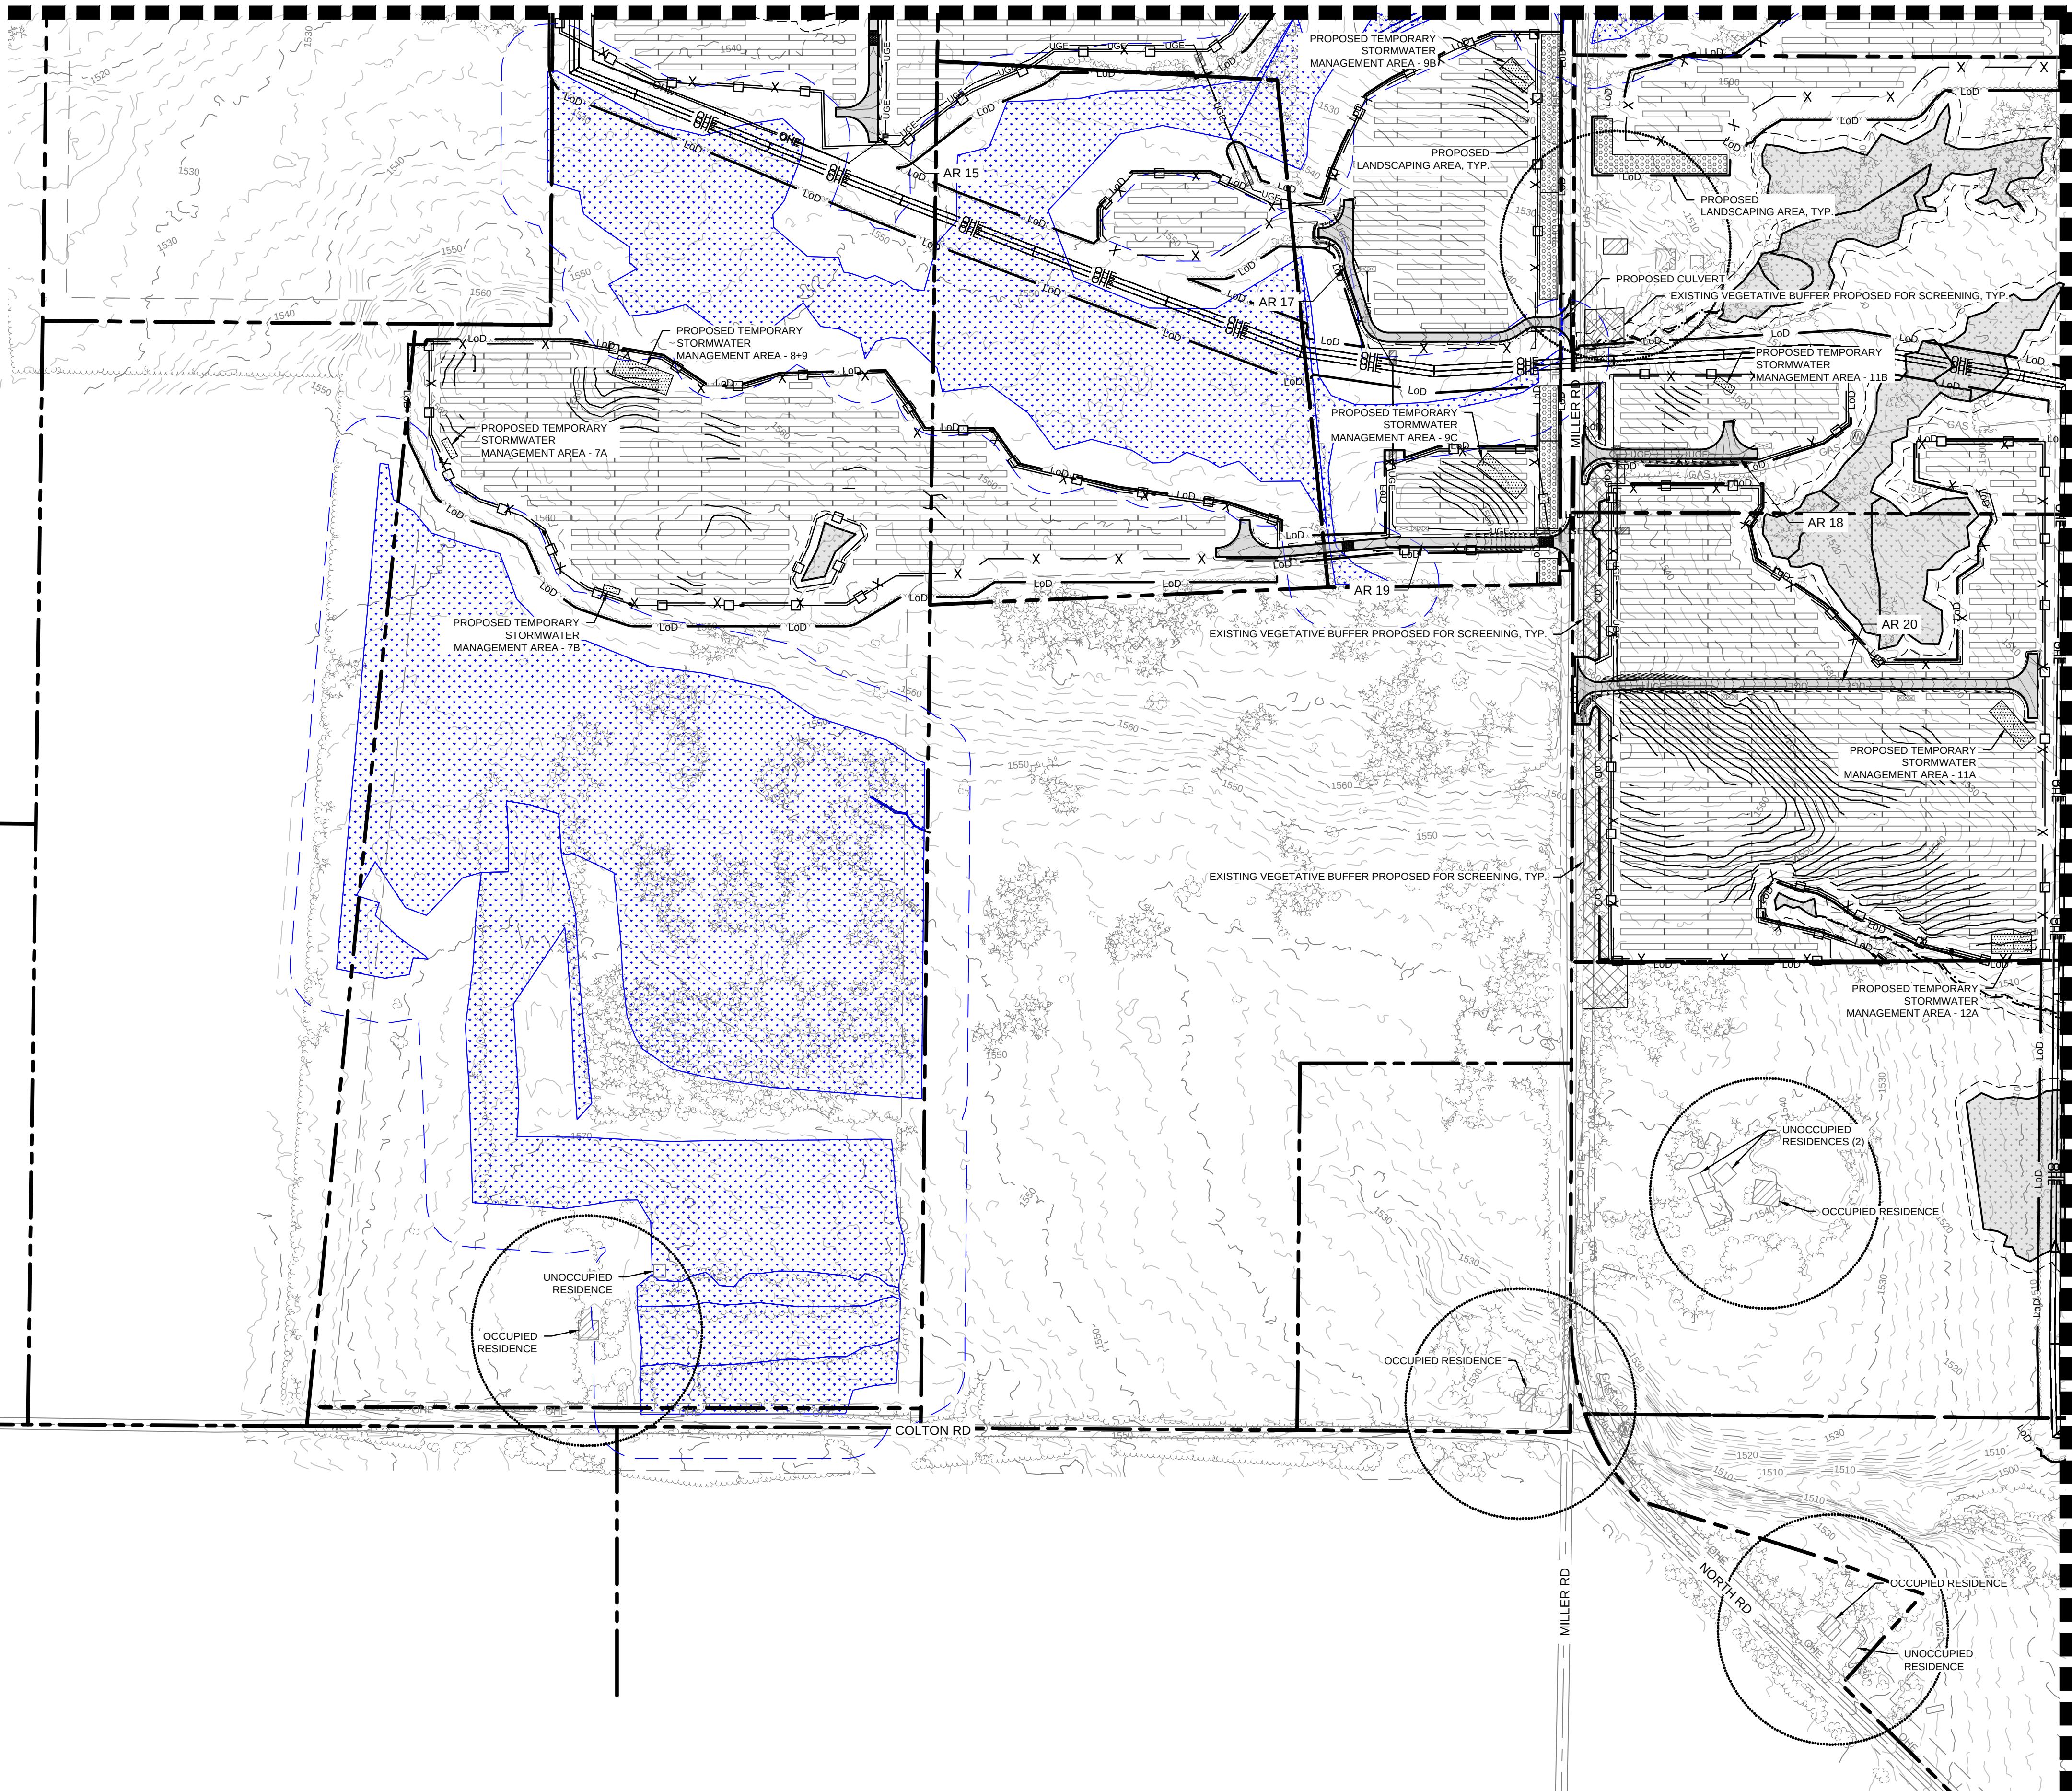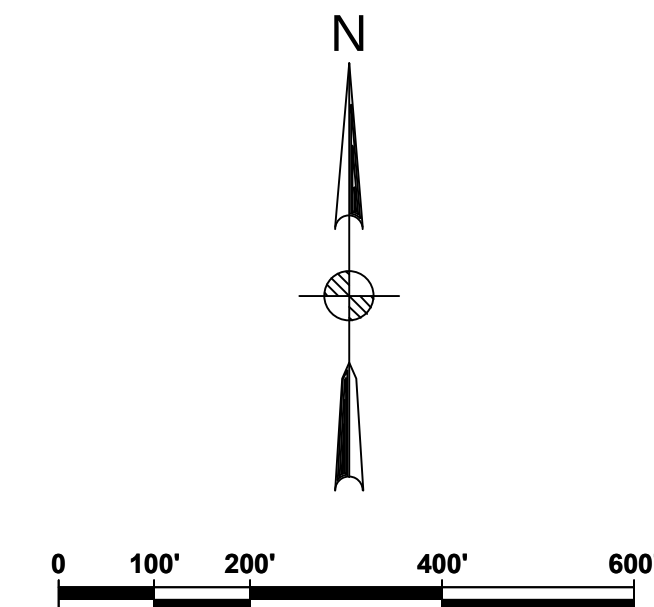

Legend	
	PROPERTY LINES
	PROPERTY LINE SETBACKS
	PROPOSED PERIMETER FENCE
	PROPOSED MAJOR CONTOUR
	PROPOSED MINOR CONTOUR
	PROPOSED OVERHEAD LINE
	PROPOSED UNDERGROUND LINE
	PROPOSED ACCESS ROAD
	WETLANDS - FEDERAL
	WETLANDS - NYSDEC JURISDICTIONAL
	STREAMS - FEDERAL
	STREAMS - NYSDEC JURISDICTIONAL
	FEDERAL WETLANDS/STREAMS - SETBACK
	WETLANDS/STREAMS - SETBACK
	SOLAR MODULES
	PROPOSED LANDSCAPE AREAS
	EXISTING VEGETATIVE BUFFER PROPOSED FOR SCREENING
	OCCUPIED RESIDENCES
	OCCUPIED RESIDENCE SETBACK
	EXISTING MAJOR CONTOUR
	EXISTING MINOR CONTOUR
	EXISTING GAS LINE & EASEMENT
	SILT FENCE
	LIMITS OF DISTURBANCE
	STORM/PIPE CULVERT
	PROPOSED INVERTER PAD LOCATIONS (SEE ELECTRICAL)
	PROPOSED JUNCTION BOX LOCATIONS (SEE ELECTRICAL)
	ROCK FILTER OUTLET
	GAS WELLS
	BORE PITS
	DRAWING NUMBER
	DRAWING SHEET MATCH LINE

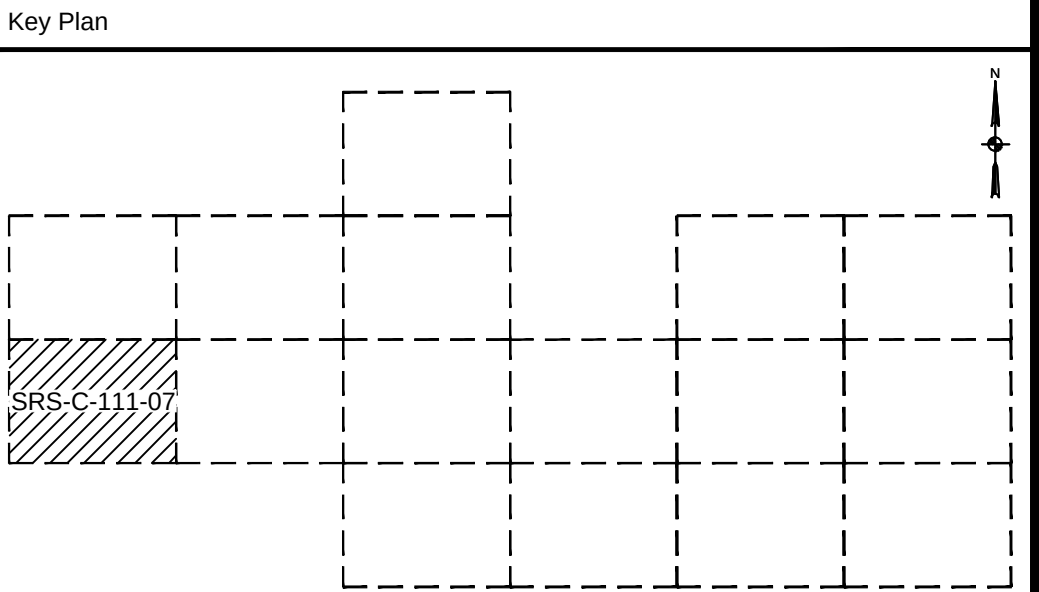

Rev	Date	Drawn	Description	Ch'k'd	App'd
C	07/14/2021	JSD	ISSUED FOR 94C	KW	NJM
B	05/21/2021	RCB	ISSUED FOR REVIEW	KW	NJM
A	01/29/2021	RCB	ISSUED FOR REVIEW	KW	NJM

M
MOTT
MACDONALD

Mott MacDonald NY Inc.
111 Wood Avenue South
Iselin, NJ 08830-4112
United States
T +1 (973) 379-3400
F +1 (973) 376-1072
W www.mottmac.com

Client



Title
**SOUTH RIPLEY SOLAR
GRADING AND EROSION CONTROL
SITE 7**


PRELIMINARY
NOT FOR
CONSTRUCTION
REPLACE WITH
ENGINEERS STAMP
AT CONSTRUCTION
AND/OR
FABRICATION

Designed	MU	Eng check	KW
Drawn	RCB	Approved	NJM
Dwg check		Project Mngr	
Scale at ANSI D 1" = 200'		Date	Rev
		07/14/2021	C

Drawing Number
SRS-C-111-07


© Mott MacDonald
It is a violation of New York state Education Law for any person, unless acting under the direction of a licensed engineer to alter this document in any way.
This document is issued for the party which commissioned it and for specific purposes connected with the captioned project only. It should not be relied upon by any other party or used for any other purpose.
We accept no responsibility for the consequences of this document being relied upon by any other party, or being used for any other purpose, or containing any error or omission which is due to an error or omission in data supplied to us by other parties.

CONCEPTUAL - NOT FOR CONSTRUCTION

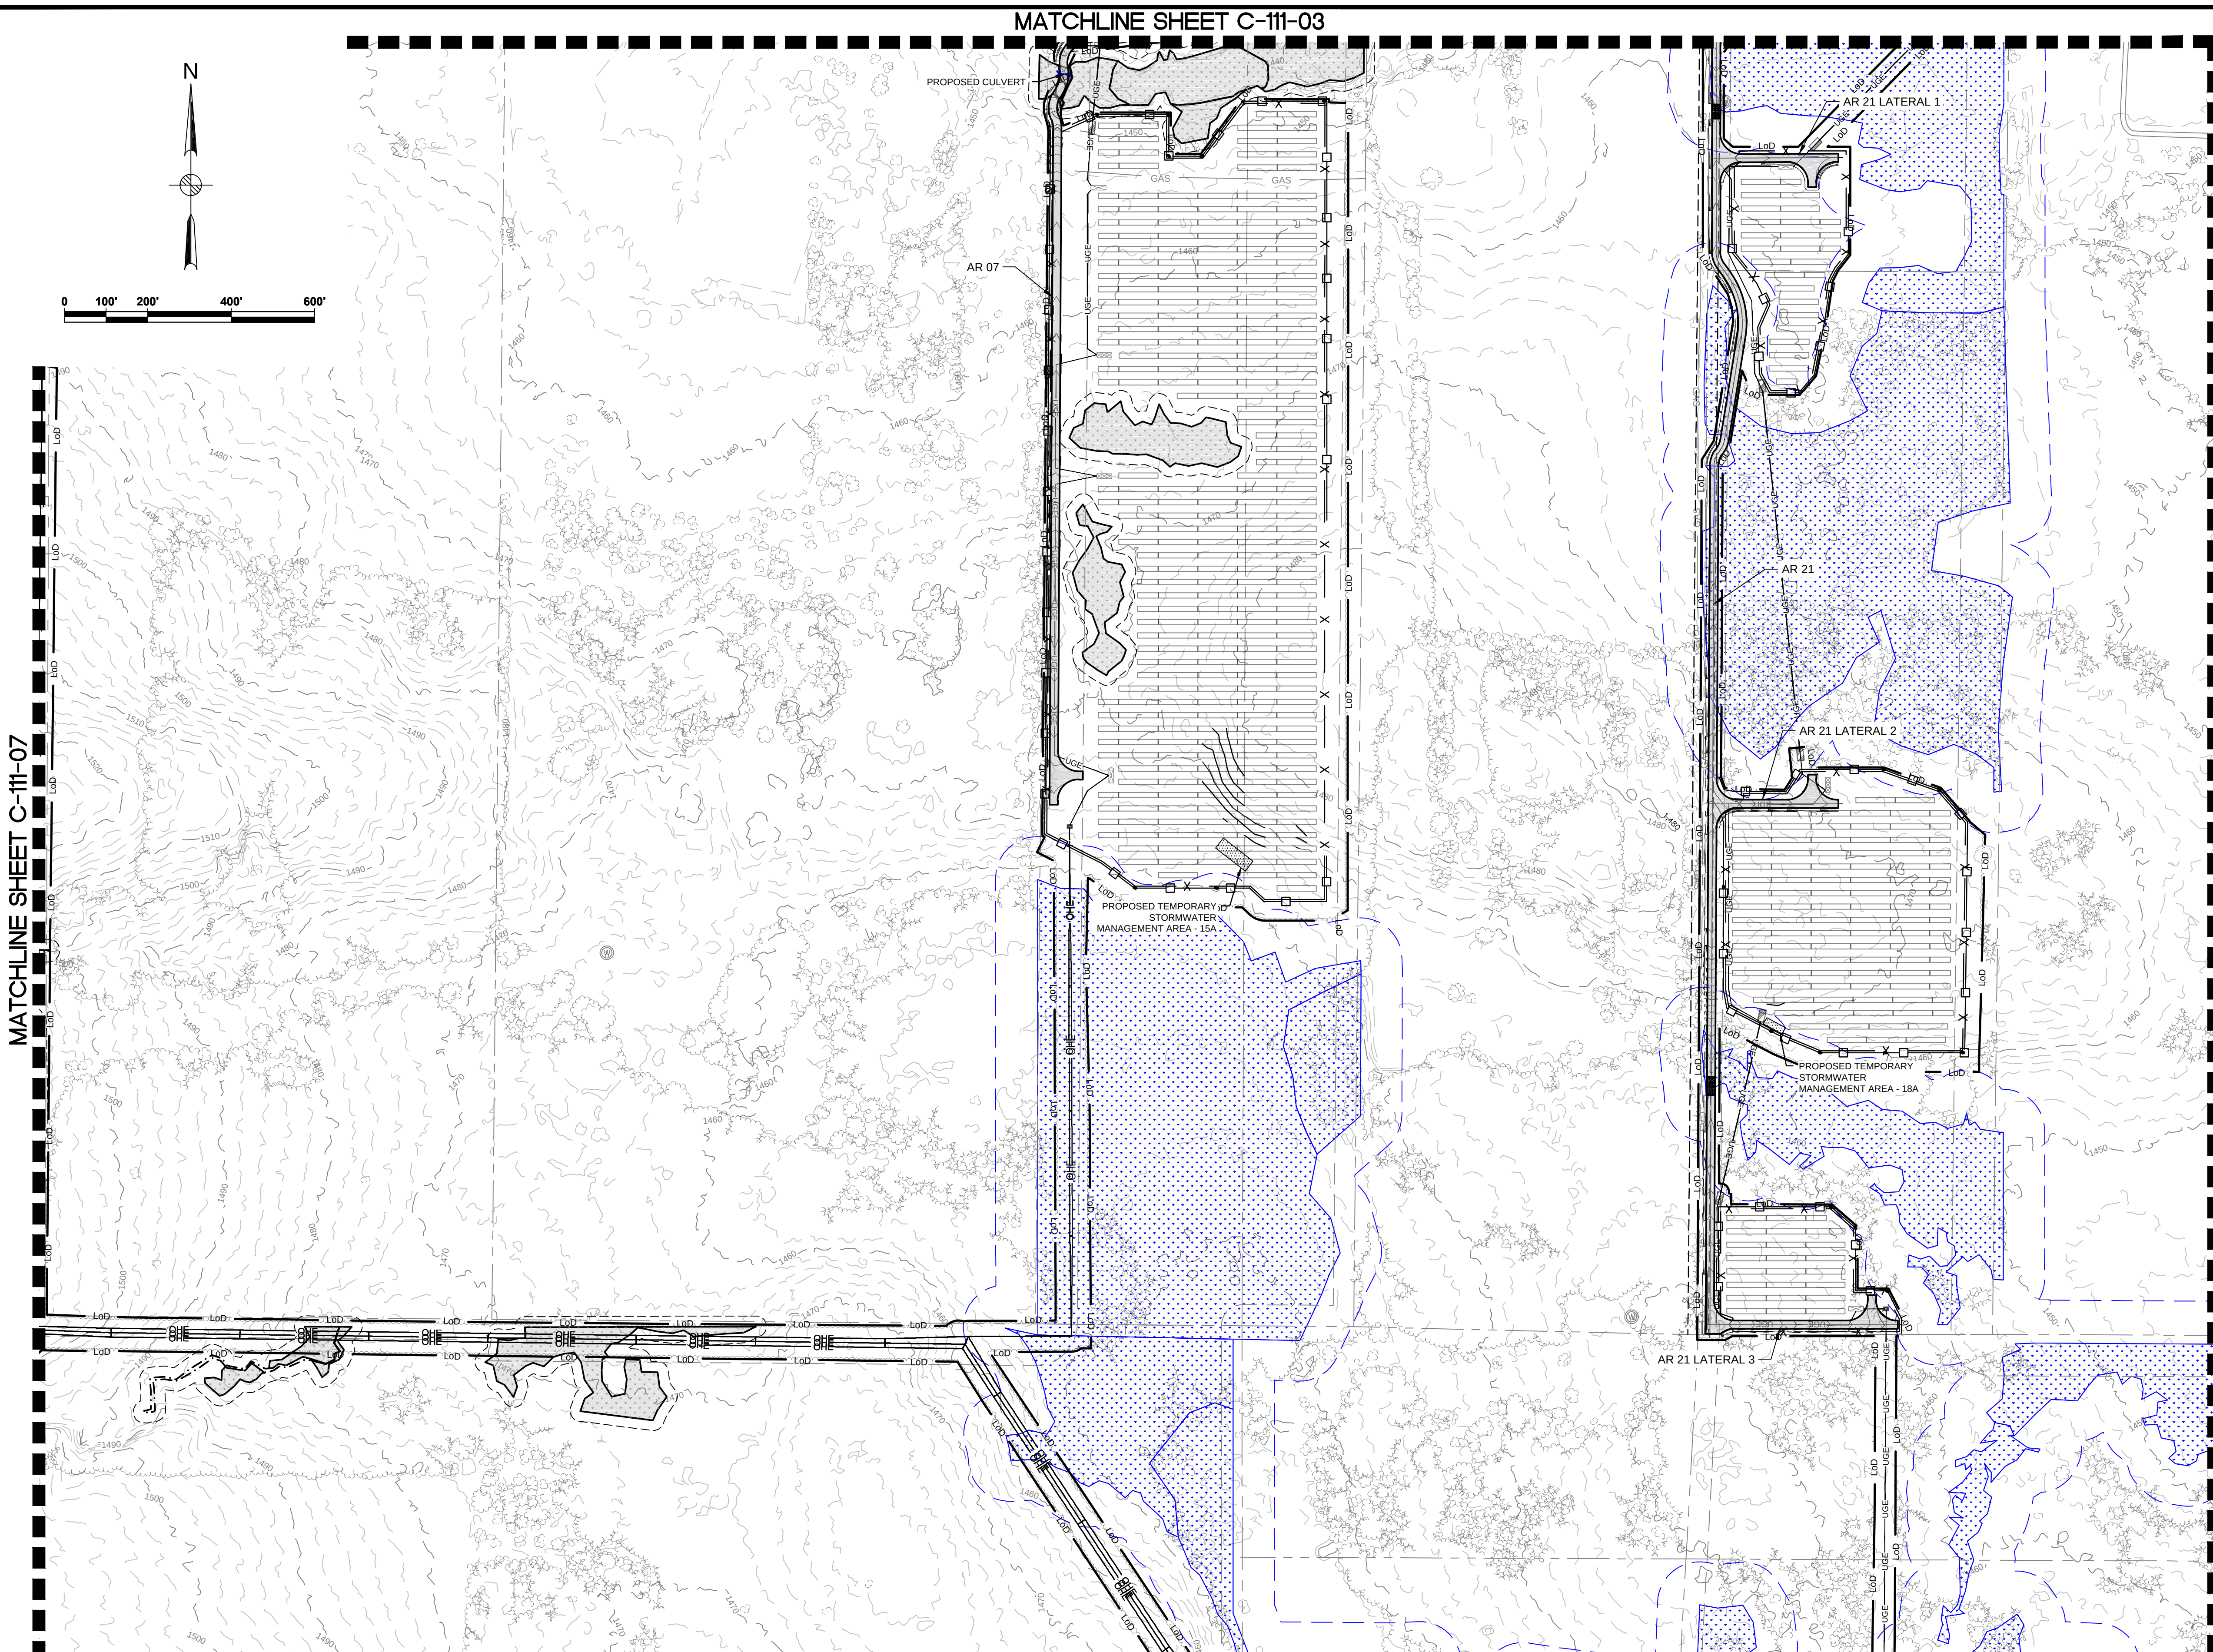

Legend

	PROPERTY LINES
	PROPERTY LINE SETBACKS
	PROPOSED PERIMETER FENCE
	PROPOSED MAJOR CONTOUR
	PROPOSED MINOR CONTOUR
	PROPOSED OVERHEAD LINE
	PROPOSED UNDERGROUND LINE
	PROPOSED ACCESS ROAD
	WETLANDS - FEDERAL
	WETLANDS - NYSDEC JURISDICTIONAL
	STREAMS - FEDERAL
	STREAMS - NYSDEC JURISDICTIONAL
	FEDERAL WETLANDS/STREAMS - SETBACK
	WETLANDS/STREAMS - SETBACK
	SOLAR MODULES
	PROPOSED LANDSCAPE AREAS
	EXISTING VEGETATIVE BUFFER
	PROPOSED FOR SCREENING
	OCCUPIED RESIDENCES
	OCCUPIED RESIDENCE SETBACK
	EXISTING MAJOR CONTOUR
	EXISTING MINOR CONTOUR
	EXISTING GAS LINE & EASEMENT
	SILT FENCE
	LIMITS OF DISTURBANCE
	STORM/PIPE CULVERT
	PROPOSED INVERTER PAD LOCATIONS (SEE ELECTRICAL)
	PROPOSED JUNCTION BOX LOCATIONS (SEE ELECTRICAL)
	ROCK FILTER OUTLET
	GAS WELLS
	BORE PITS
	DRAWING NUMBER
	DRAWING SHEET MATCH LINE

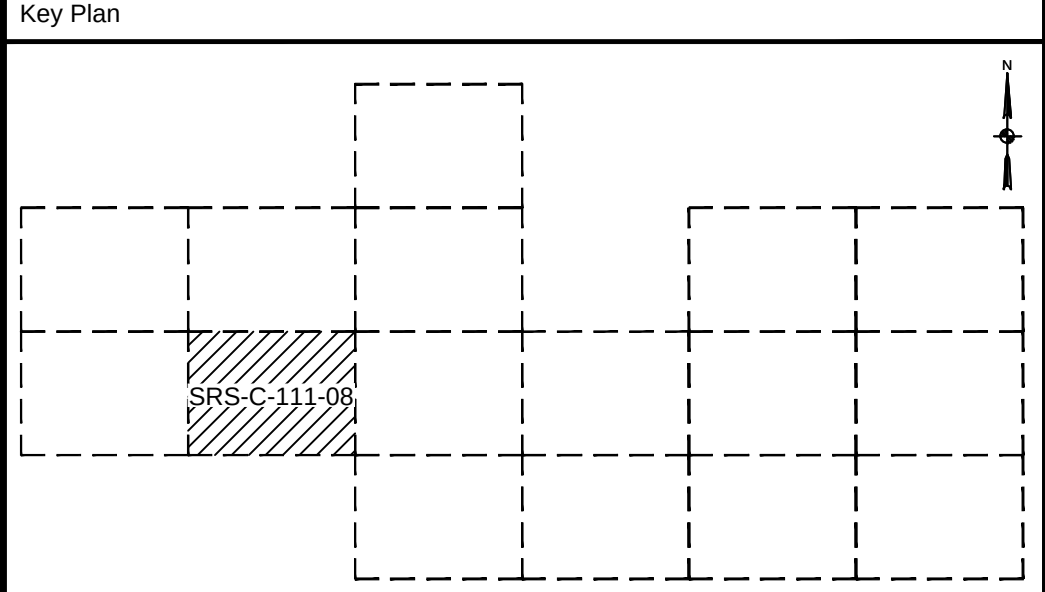

C	07/14/2021	JSD	ISSUED FOR 94C	KW	NJM
B	05/21/2021	RCB	ISSUED FOR REVIEW	KW	NJM
A	01/29/2021	RCB	ISSUED FOR REVIEW	KW	NJM
Rev	Date	Drawn	Description	Ch'k'd	App'd

MOTT MACDONALD

Mott Macdonald NY Inc.
111 Wood Avenue South
Iselin, NJ 08830-4112
United States
T +1 (973) 379-3400
F +1 (973) 376-1072
W www.mottmac.com

Client

**South Ripley
SOLAR PROJECT**

Title


**SOUTH RIPLEY SOLAR
GRADING AND EROSION CONTROL
SITE 8**

PRELIMINARY NOT FOR CONSTRUCTION REPLACE WITH ENGINEERS STAMP AT CONSTRUCTION AND/OR FABRICATION	Designed	MU	Eng check	KW
	Drawn	RCB	Approved	NJM
	Dwg check		Project Mngnr	
	Scale at ANSI D 1" = 200'	Date 07/14/2021	Rev C	
	Drawing Number	SRS-C-111-08		

© Mott MacDonald
It is a violation of New York state Education Law for any person, unless acting under the direction of a licensed engineer to alter this document in any way.
This document is issued for the party which commissioned it and for specific purposes connected with the captioned project only. It should not be relied upon by any other party or used for any other purpose.
We accept no responsibility for the consequences of this document being relied upon by any other party, or being used for any other purpose, or containing any error or omission which is due to an error or omission in data supplied to us by other parties.

CONCEPTUAL - NOT FOR CONSTRUCTION

MATCHLINE SHEET C-111-09

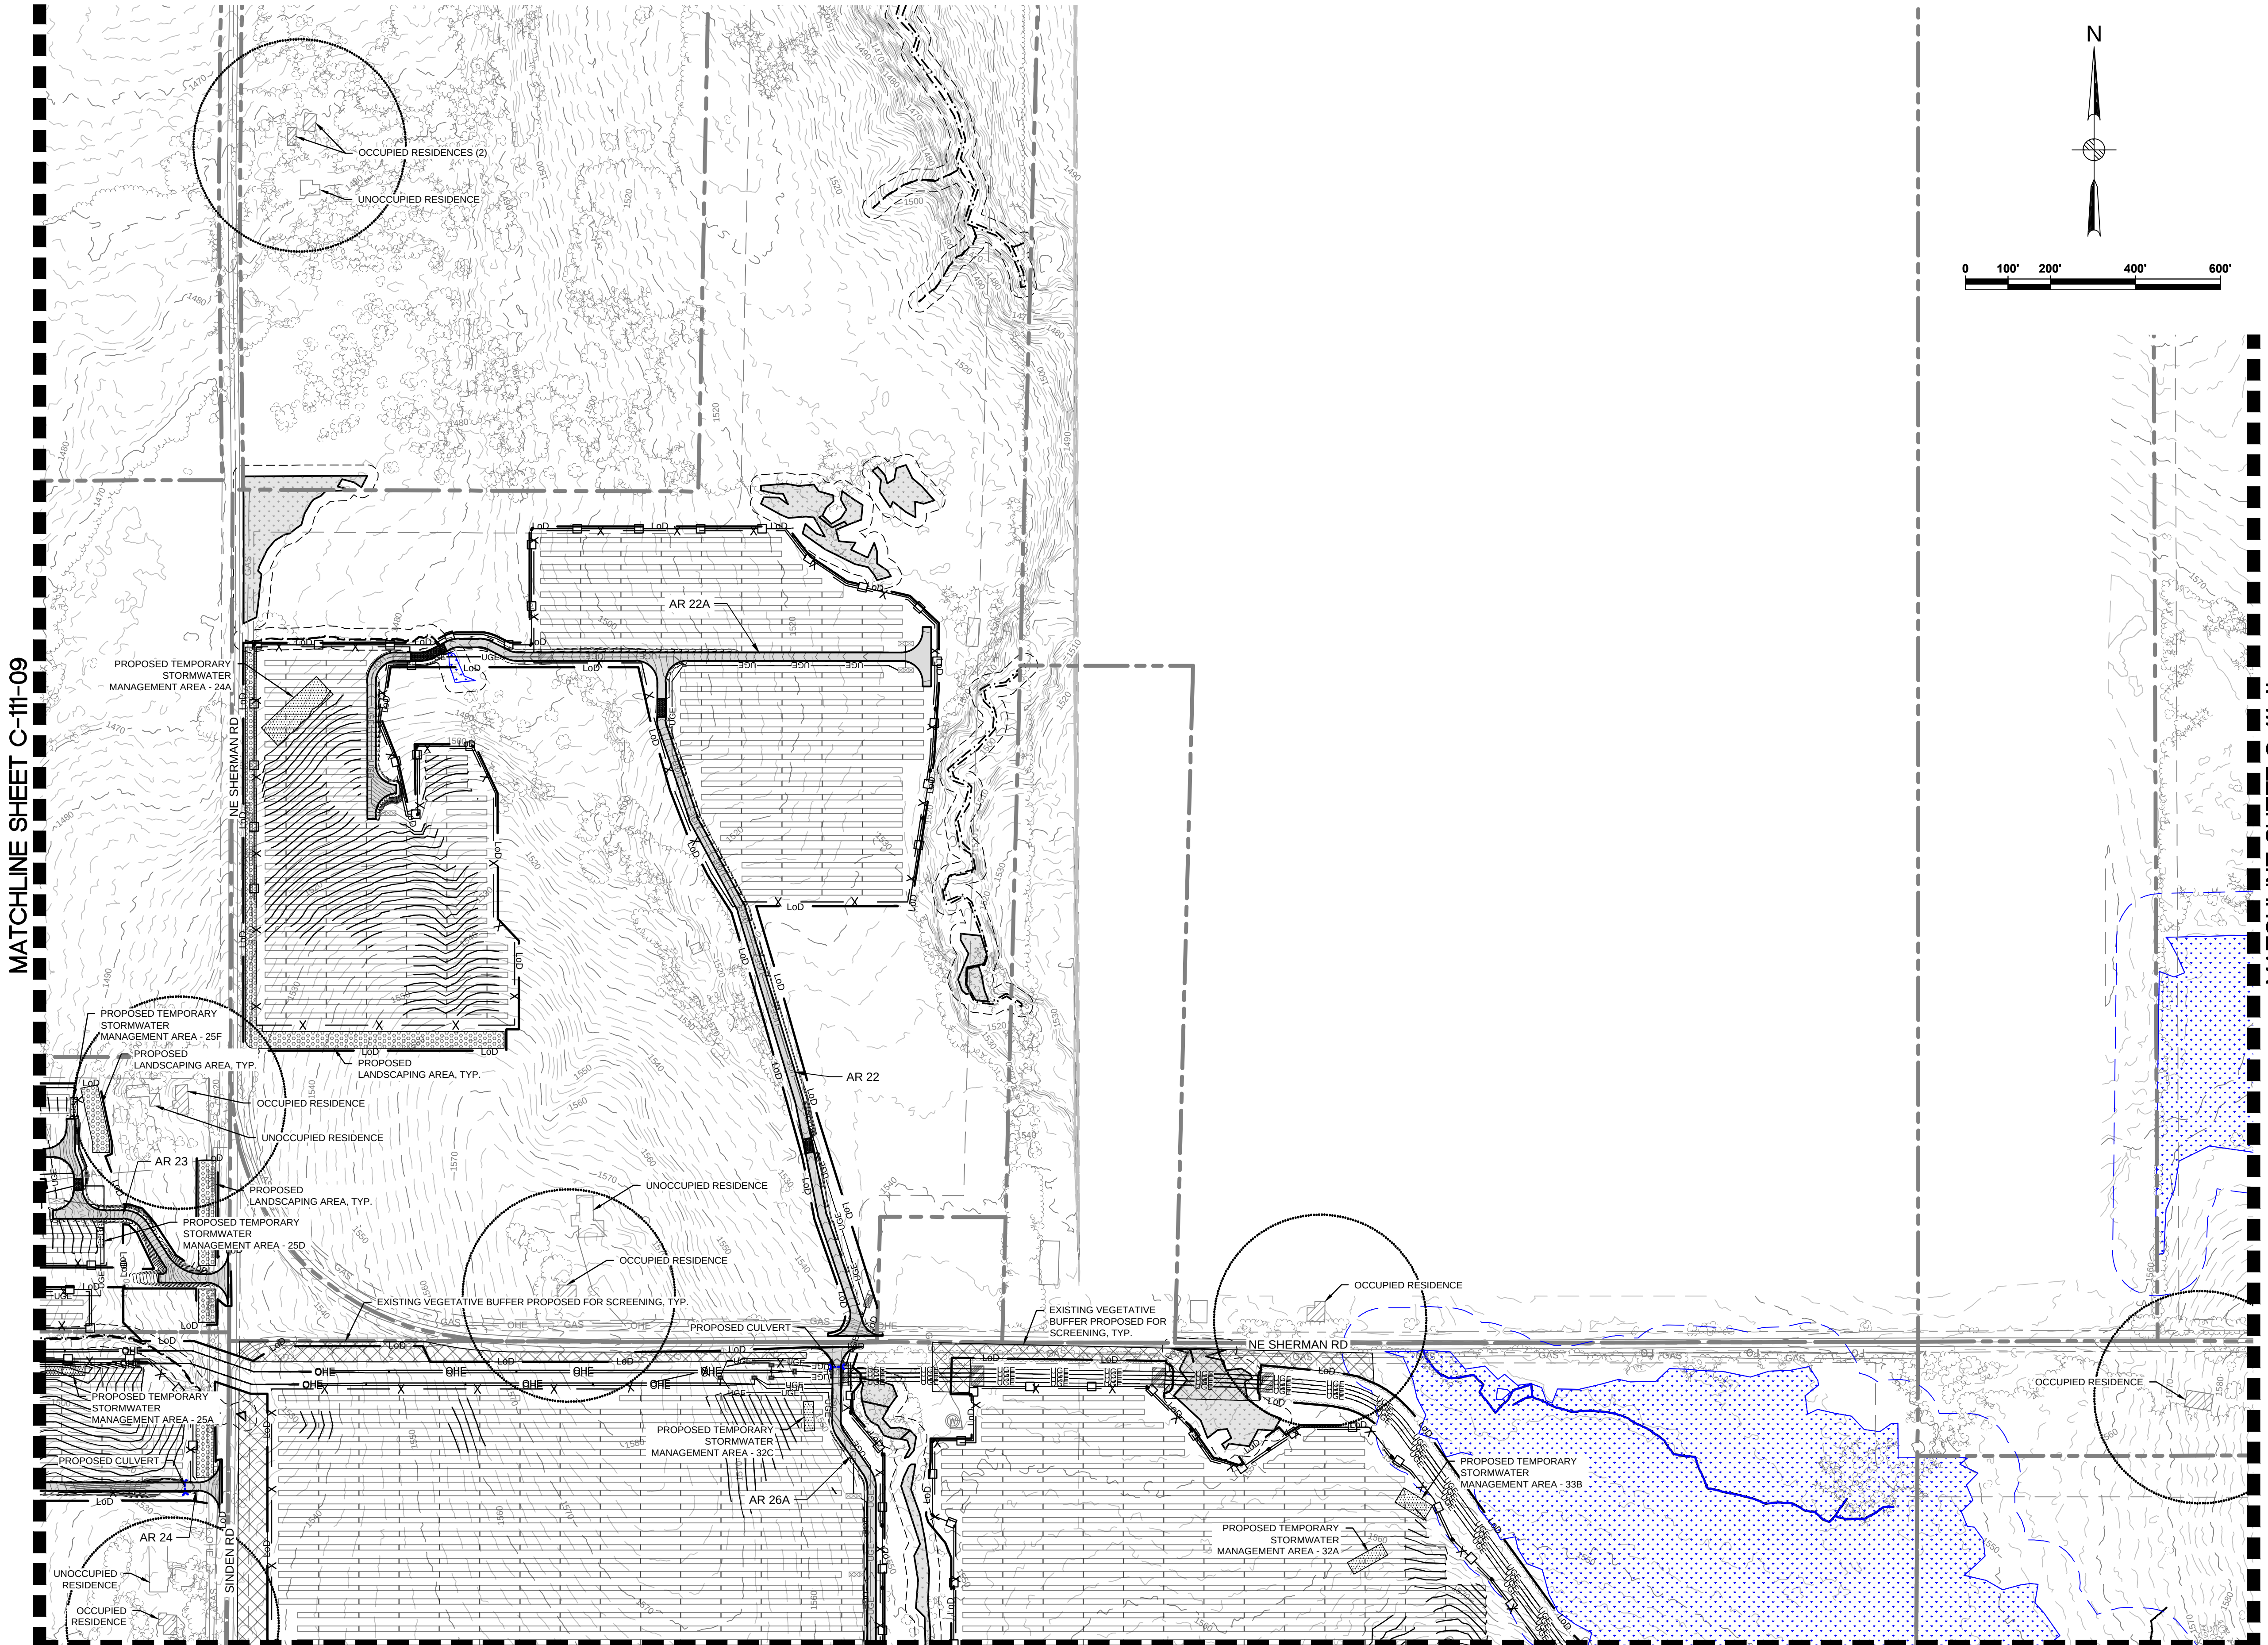


MATCHLINE SHEET C-111-13

CONCEPTUAL - NOT FOR CONSTRUCTION

Legend

	PROPERTY LINES
	PROPERTY LINE SETBACKS
	PROPOSED PERIMETER FENCE
	PROPOSED MAJOR CONTOUR
	PROPOSED MINOR CONTOUR
	PROPOSED OVERHEAD LINE
	PROPOSED UNDERGROUND LINE
	PROPOSED ACCESS ROAD
	WETLANDS - FEDERAL
	WETLANDS - NYSDEC JURISDICTIONAL
	STREAMS - FEDERAL
	STREAMS - NYSDEC JURISDICTIONAL
	FEDERAL WETLANDS/STREAMS - SETBACK
	WETLANDS/STREAMS - SETBACK
	SOLAR MODULES
	PROPOSED LANDSCAPE AREAS
	EXISTING VEGETATIVE BUFFER
	PROPOSED FOR SCREENING
	OCCUPIED RESIDENCES
	OCCUPIED RESIDENCE SETBACK
	EXISTING MAJOR CONTOUR
	EXISTING MINOR CONTOUR
	EXISTING GAS LINE & EASEMENT
	SILT FENCE
	LIMITS OF DISTURBANCE
	STORM/PIPE CULVERT
	PROPOSED INVERTER PAD LOCATIONS (SEE ELECTRICAL)
	PROPOSED JUNCTION BOX LOCATIONS (SEE ELECTRICAL)
	ROCK FILTER OUTLET
	GAS WELLS
	BORE PITS
	DRAWING NUMBER
	DRAWING SHEET MATCH LINE

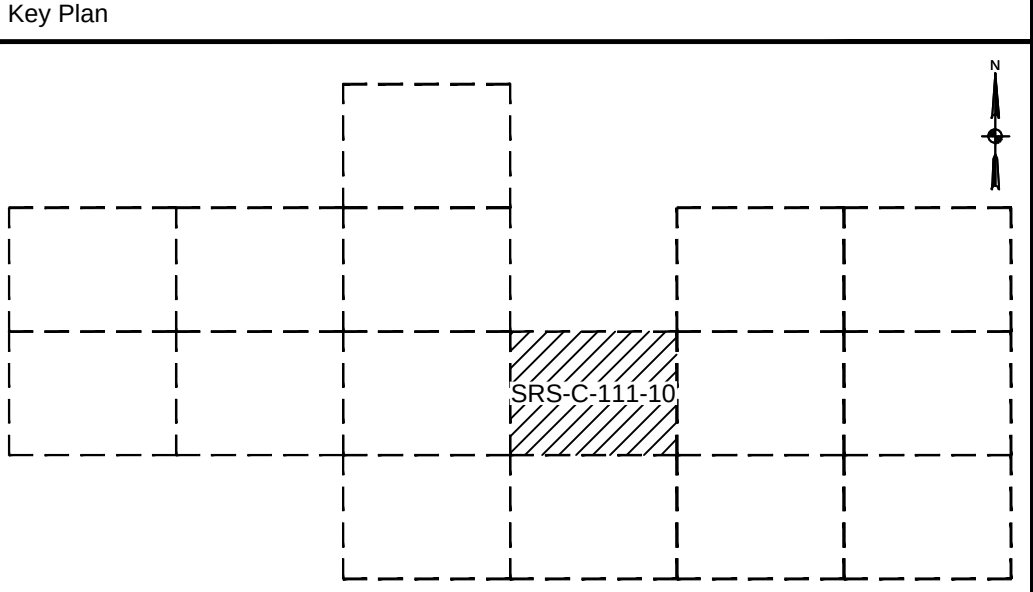

C	07/14/2021	JSD	ISSUED FOR 94C		KW	NJM
B	05/21/2021	RCB	ISSUED FOR REVIEW		KW	NJM
A	01/29/2021	RCB	ISSUED FOR REVIEW		KW	NJM
Rev	Date	Drawn	Description		Ch'k'd	App'd

MOTT MACDONALD

Mott Macdonald NY Inc.
111 Wood Avenue South
Iselin, NJ 08830-4112
United States
T +1 (973) 379-3400
F +1 (973) 376-1072
W www.mottmac.com

Client

South Ripley
SOLAR PROJECT

Title

**SOUTH RIPLEY SOLAR
GRADING AND EROSION CONTROL
SITE 10**

PRELIMINARY NOT FOR CONSTRUCTION REPLACE WITH ENGINEERS STAMP AT CONSTRUCTION AND/OR FABRICATION	Designed	MU	Eng check	KW
	Drawn	RCB	Approved	NJM
	Dwg check		Project Mngr	
	Scale at ANSI D 1" = 200'		Date	Rev
	Drawing Number		07/14/2021	C


SRS-C-111-10

© Mott MacDonald
It is a violation of New York state Education Law for any person, unless acting under the direction of a licensed engineer to alter this document in any way.
This document is issued for the party which commissioned it and for specific purposes connected with the captioned project only. It should not be relied upon by any other party or used for any other purpose.
We accept no responsibility for the consequences of this document being relied upon by any other party, or being used for any other purpose, or containing any error or omission which is due to an error or omission in data supplied to us by other parties.



Legend

---	PROPERTY LINES
- - -	PROPERTY LINE SETBACKS
X	PROPOSED PERIMETER FENCE
---	PROPOSED MAJOR CONTOUR
---	PROPOSED MINOR CONTOUR
---	PROPOSED OVERHEAD LINE
---	PROPOSED UNDERGROUND LINE
---	PROPOSED ACCESS ROAD
---	WETLANDS - FEDERAL
---	WETLANDS - NYSDEC JURISDICTIONAL
---	STREAMS - FEDERAL
---	STREAMS - NYSDEC JURISDICTIONAL
---	FEDERAL WETLANDS/STREAMS - SETBACK
---	WETLANDS/STREAMS - SETBACK
---	SOLAR MODULES
---	PROPOSED LANDSCAPE AREAS
---	EXISTING VEGETATIVE BUFFER
---	PROPOSED FOR SCREENING
---	OCCUPIED RESIDENCES
---	OCCUPIED RESIDENCE SETBACK
---	EXISTING MAJOR CONTOUR
---	EXISTING MINOR CONTOUR
---	EXISTING GAS LINE & EASEMENT
---	SILTS FENCE
---	LIMITS OF DISTURBANCE
---	STORM/PIPE CULVERT
---	PROPOSED INVERTER PAD LOCATIONS (SEE ELECTRICAL)
---	PROPOSED JUNCTION BOX LOCATIONS (SEE ELECTRICAL)
---	ROCK FILTER OUTLET
---	GAS WELLS
---	BORE PITS
DRAWING NUMBER	DRAWING NUMBER
DRAWING NUMBER	DRAWING SHEET MATCH LINE

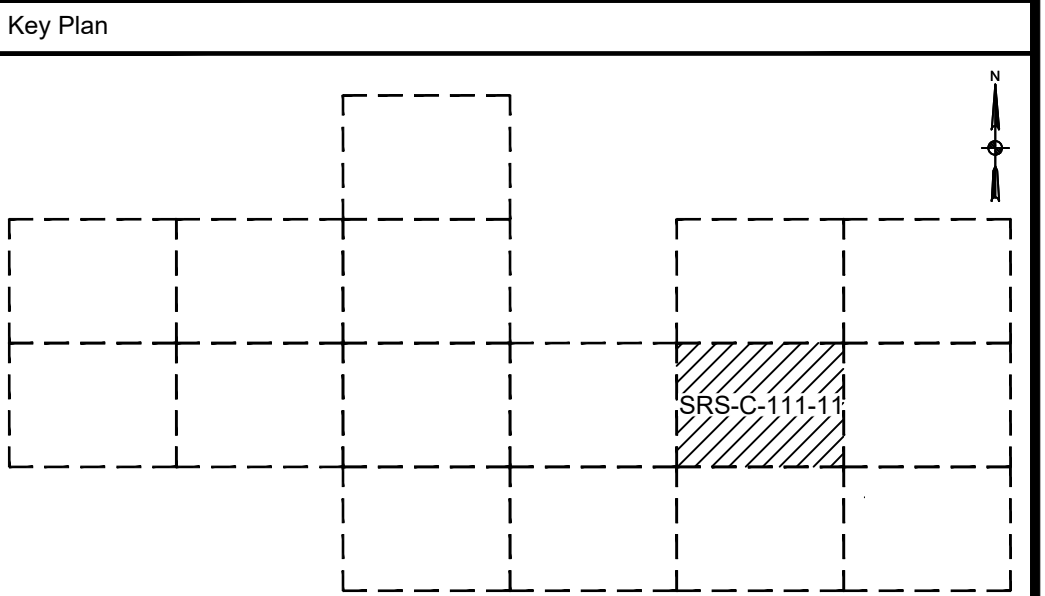

C	07/14/2021	JSD	ISSUED FOR 94C	KW	NJM
B	05/21/2021	RCB	ISSUED FOR REVIEW	KW	NJM
A	01/29/2021	RCB	ISSUED FOR REVIEW	KW	NJM
Rev	Date	Drawn	Description	Ch'k'd	App'd

M
MOTT
MACDONALD

Mott Macdonald NY Inc.
111 Wood Avenue South
Iselin, NJ 08830-4112
United States
T +1 (973) 379-3400
F +1 (973) 376-1072
W www.mottmac.com

Client




Title
**SOUTH RIPLEY SOLAR
GRADING AND EROSION CONTROL
SITE 11**

PRELIMINARY
NOT FOR
CONSTRUCTION
REPLACE WITH
ENGINEERS STAMP
AT CONSTRUCTION
AND/OR
FABRICATION

Designed	MU	Eng check	KW
Drawn	RCB	Approved	NJM
Dwg check		Project Mngr	
Scale at ANSI D 1" = 200'		Date	Rev
		07/14/2021	C
Drawing Number	SRS-C-111-11		

MATCHLINE SHEET C-111-06


MATCHLINE SHEET C-111-11

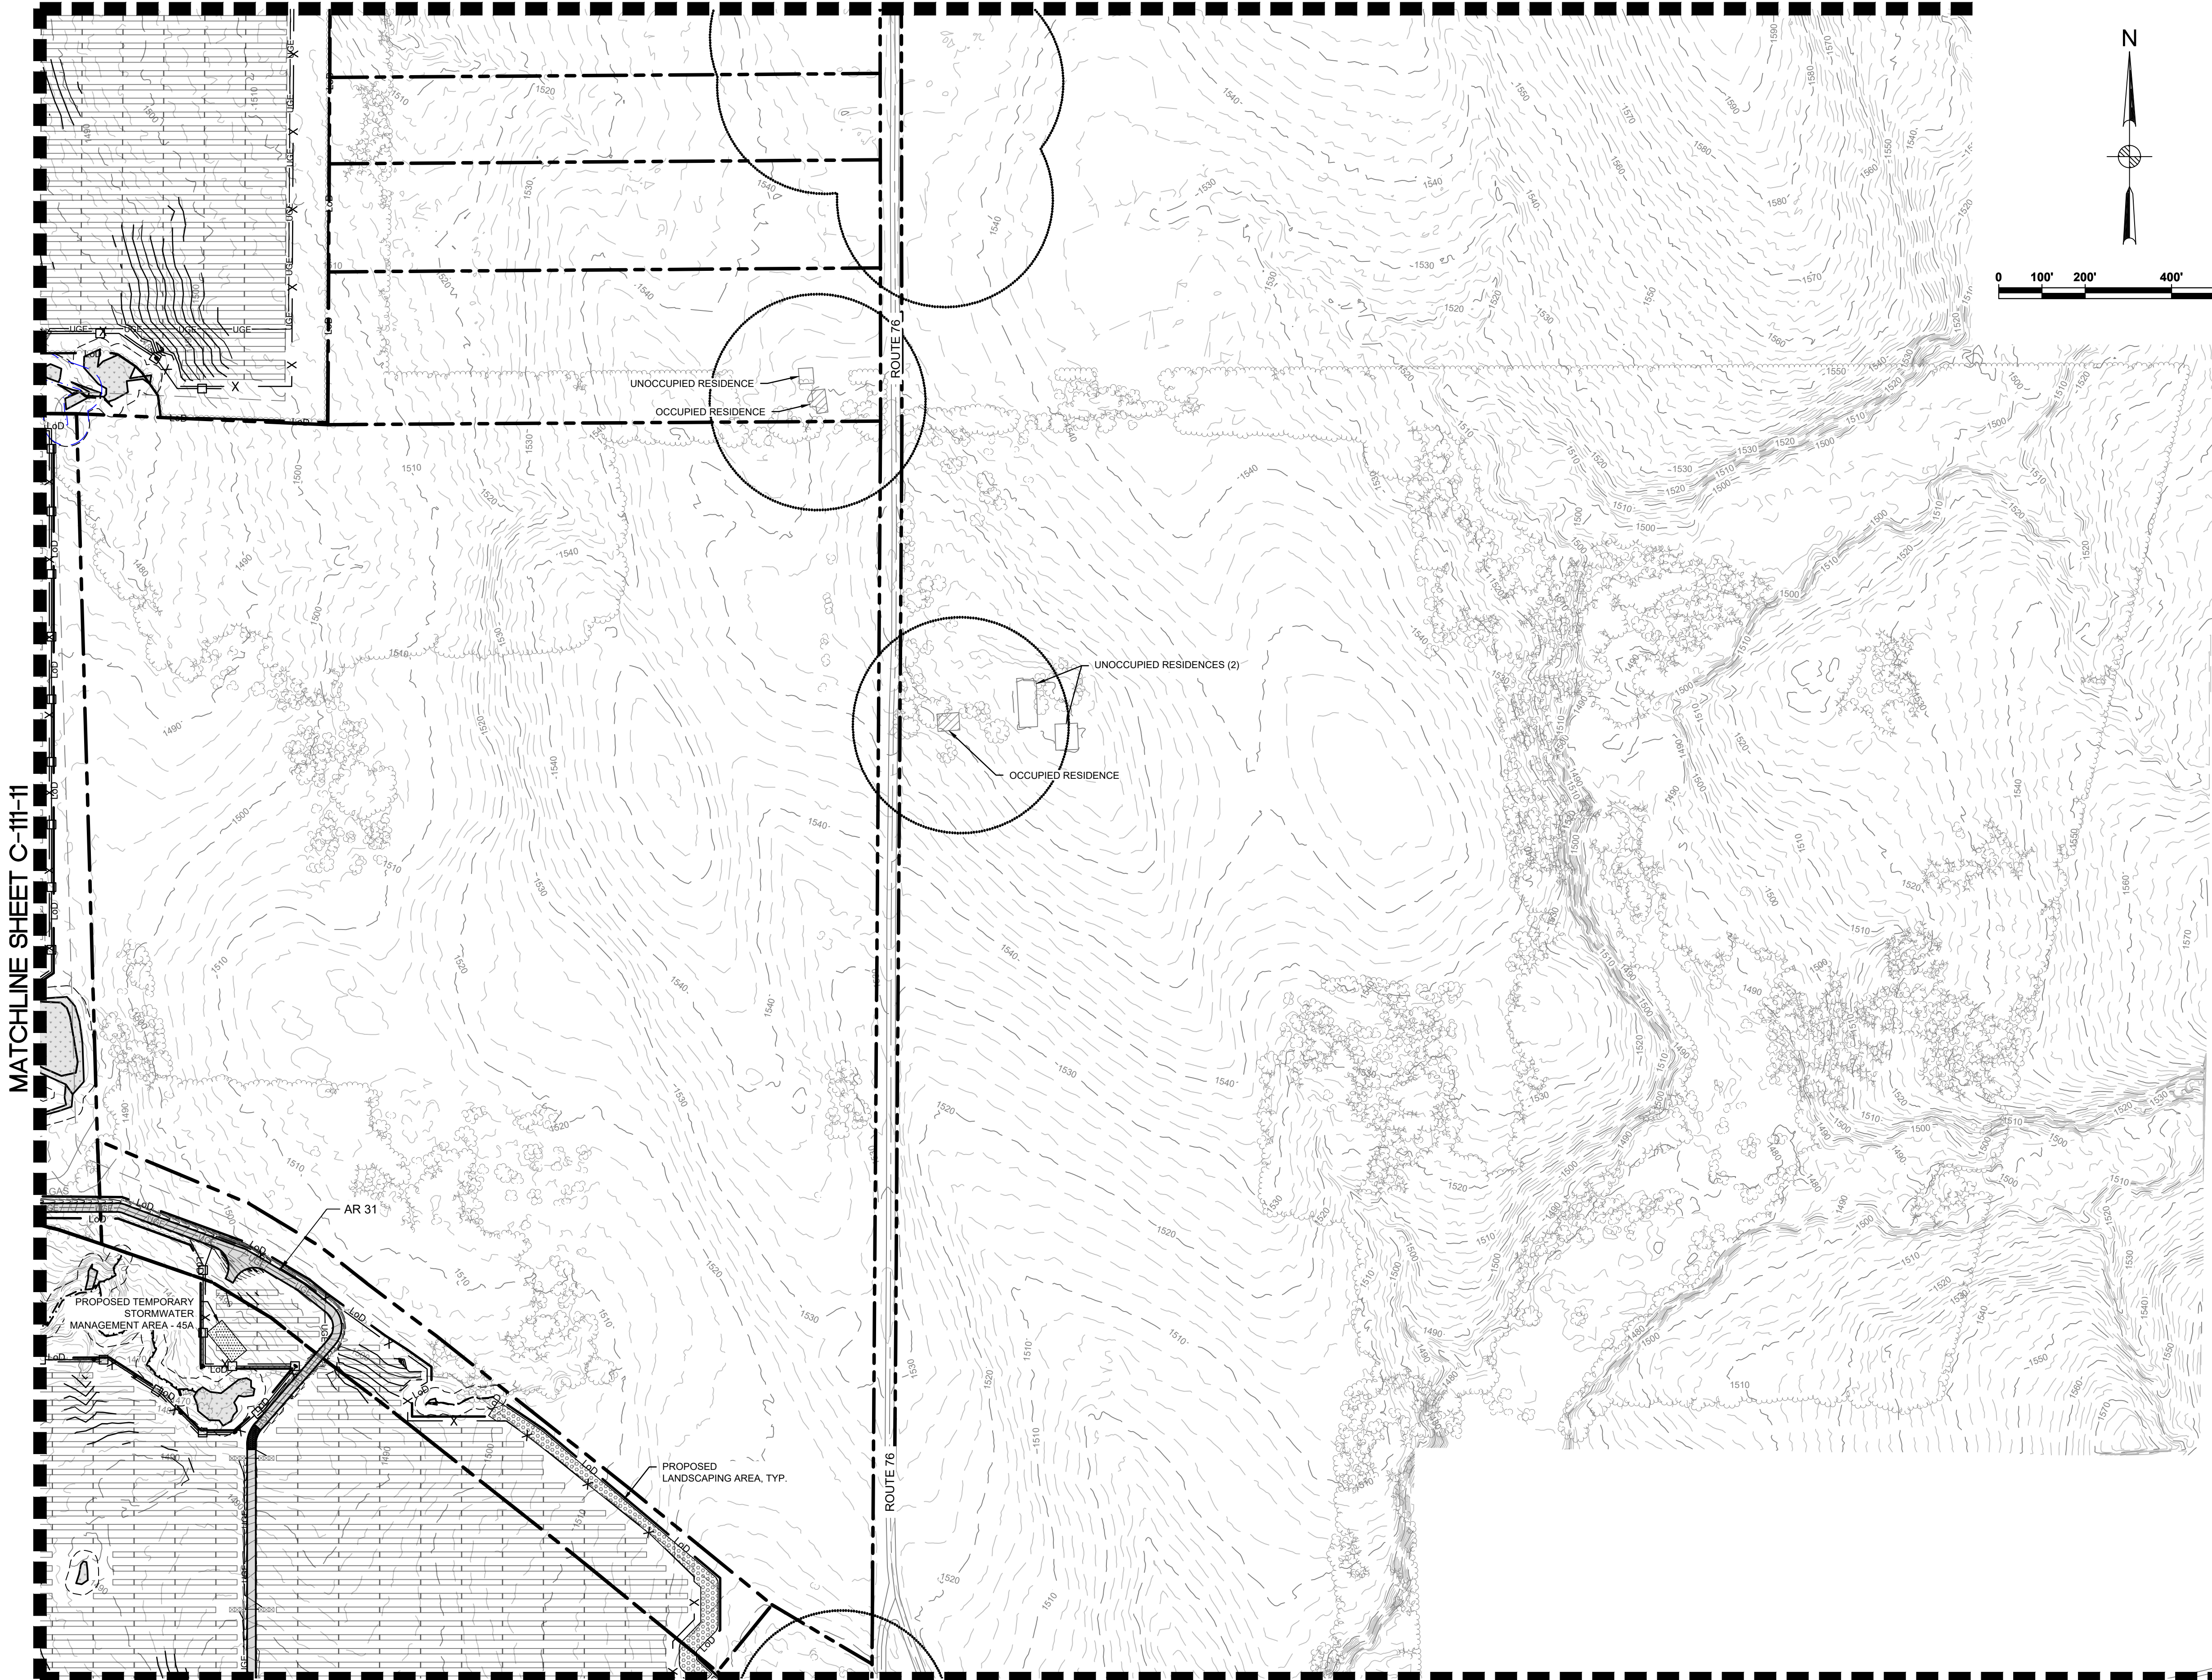

MATCHLINE SHEET C-111-16

CONCEPTUAL - NOT FOR CONSTRUCTION

Legend	
	PROPERTY LINES
	PROPERTY LINE SETBACKS
	PROPOSED PERIMETER FENCE
	PROPOSED MAJOR CONTOUR
	PROPOSED MINOR CONTOUR
	PROPOSED OVERHEAD LINE
	PROPOSED UNDERGROUND LINE
	PROPOSED ACCESS ROAD
	WETLANDS - FEDERAL
	WETLANDS - NYSDEC JURISDICTIONAL
	STREAMS - FEDERAL
	STREAMS - NYSDEC JURISDICTIONAL
	FEDERAL WETLANDS/STREAMS - SETBACK
	WETLANDS/STREAMS - SETBACK
	SOLAR MODULES
	PROPOSED LANDSCAPE AREAS
	EXISTING VEGETATIVE BUFFER
	PROPOSED FOR SCREENING
	OCCUPIED RESIDENCES
	OCCUPIED RESIDENCE SETBACK
	EXISTING MAJOR CONTOUR
	EXISTING MINOR CONTOUR
	EXISTING GAS LINE & EASEMENT
	SILT FENCE
	LIMITS OF DISTURBANCE
	STORM/PIPE CULVERT
	PROPOSED INVERTER PAD LOCATIONS (SEE ELECTRICAL)
	PROPOSED JUNCTION BOX LOCATIONS (SEE ELECTRICAL)
	ROCK FILTER OUTLET
	GAS WELLS
	BORE PITS
	DRAWING NUMBER
	DRAWING NUMBER
	DRAWING SHEET MATCH LINE

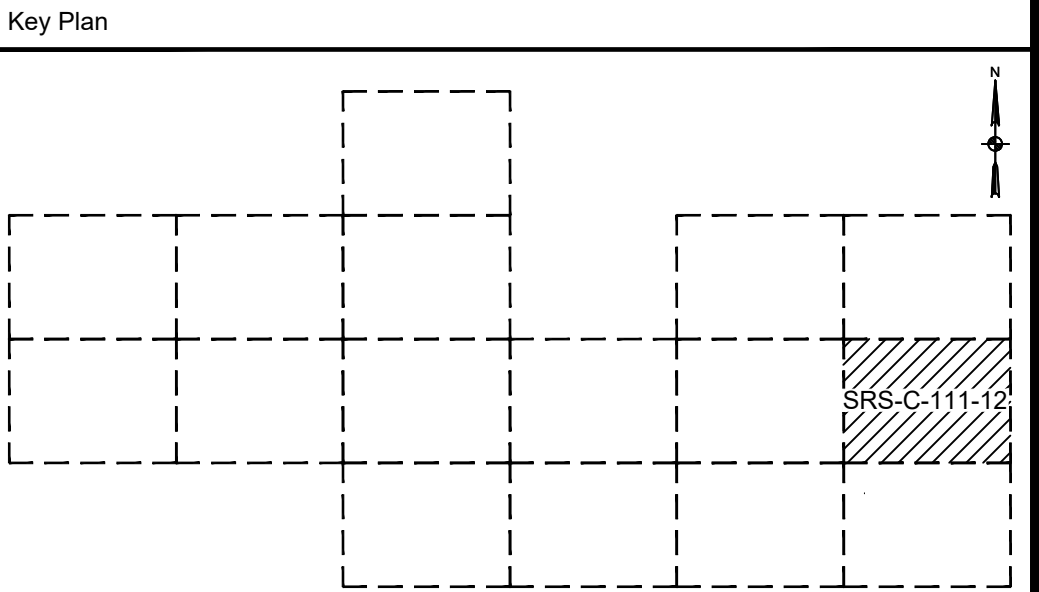

Rev	Date	Drawn	Description	Ch'k'd	App'd
C	07/14/2021	JSD	ISSUED FOR 94C	KW	NJM
B	05/21/2021	RCB	ISSUED FOR REVIEW	KW	NJM
A	01/29/2021	RCB	ISSUED FOR REVIEW	KW	NJM

M
MOTT
MACDONALD

Mott Macdonald NY Inc.
111 Wood Avenue South
Iselin, NJ 08830-4112
United States
T +1 (973) 379-3400
F +1 (973) 376-1072
W www.mottmac.com

Client

South Ripley
SOLAR PROJECT



Title

PRELIMINARY
NOT FOR
CONSTRUCTION
REPLACE WITH
ENGINEERS STAMP
AT CONSTRUCTION
AND/OR
FABRICATION


Designed		Eng check	
Drawn		Approved	
Dwg check		Project Mngr	
Scale at ANSI D		Date	Rev
		07/14/2021	C
Drawing Number			

© Mott Macdonald
It is a violation of New York state Education Law for any person, unless acting under the direction of a licensed engineer to alter this document in any way.
This document is issued for the party which commissioned it and for specific purposes connected with the captioned project only. It should not be relied upon by any other party or used for any other purpose.
We accept no responsibility for the consequences of this document being relied upon by any other party, or being used for any other purpose, or containing any error or omission which is due to an error or omission in data supplied to us by other parties.


MATCHLINE SHEET C-111-09

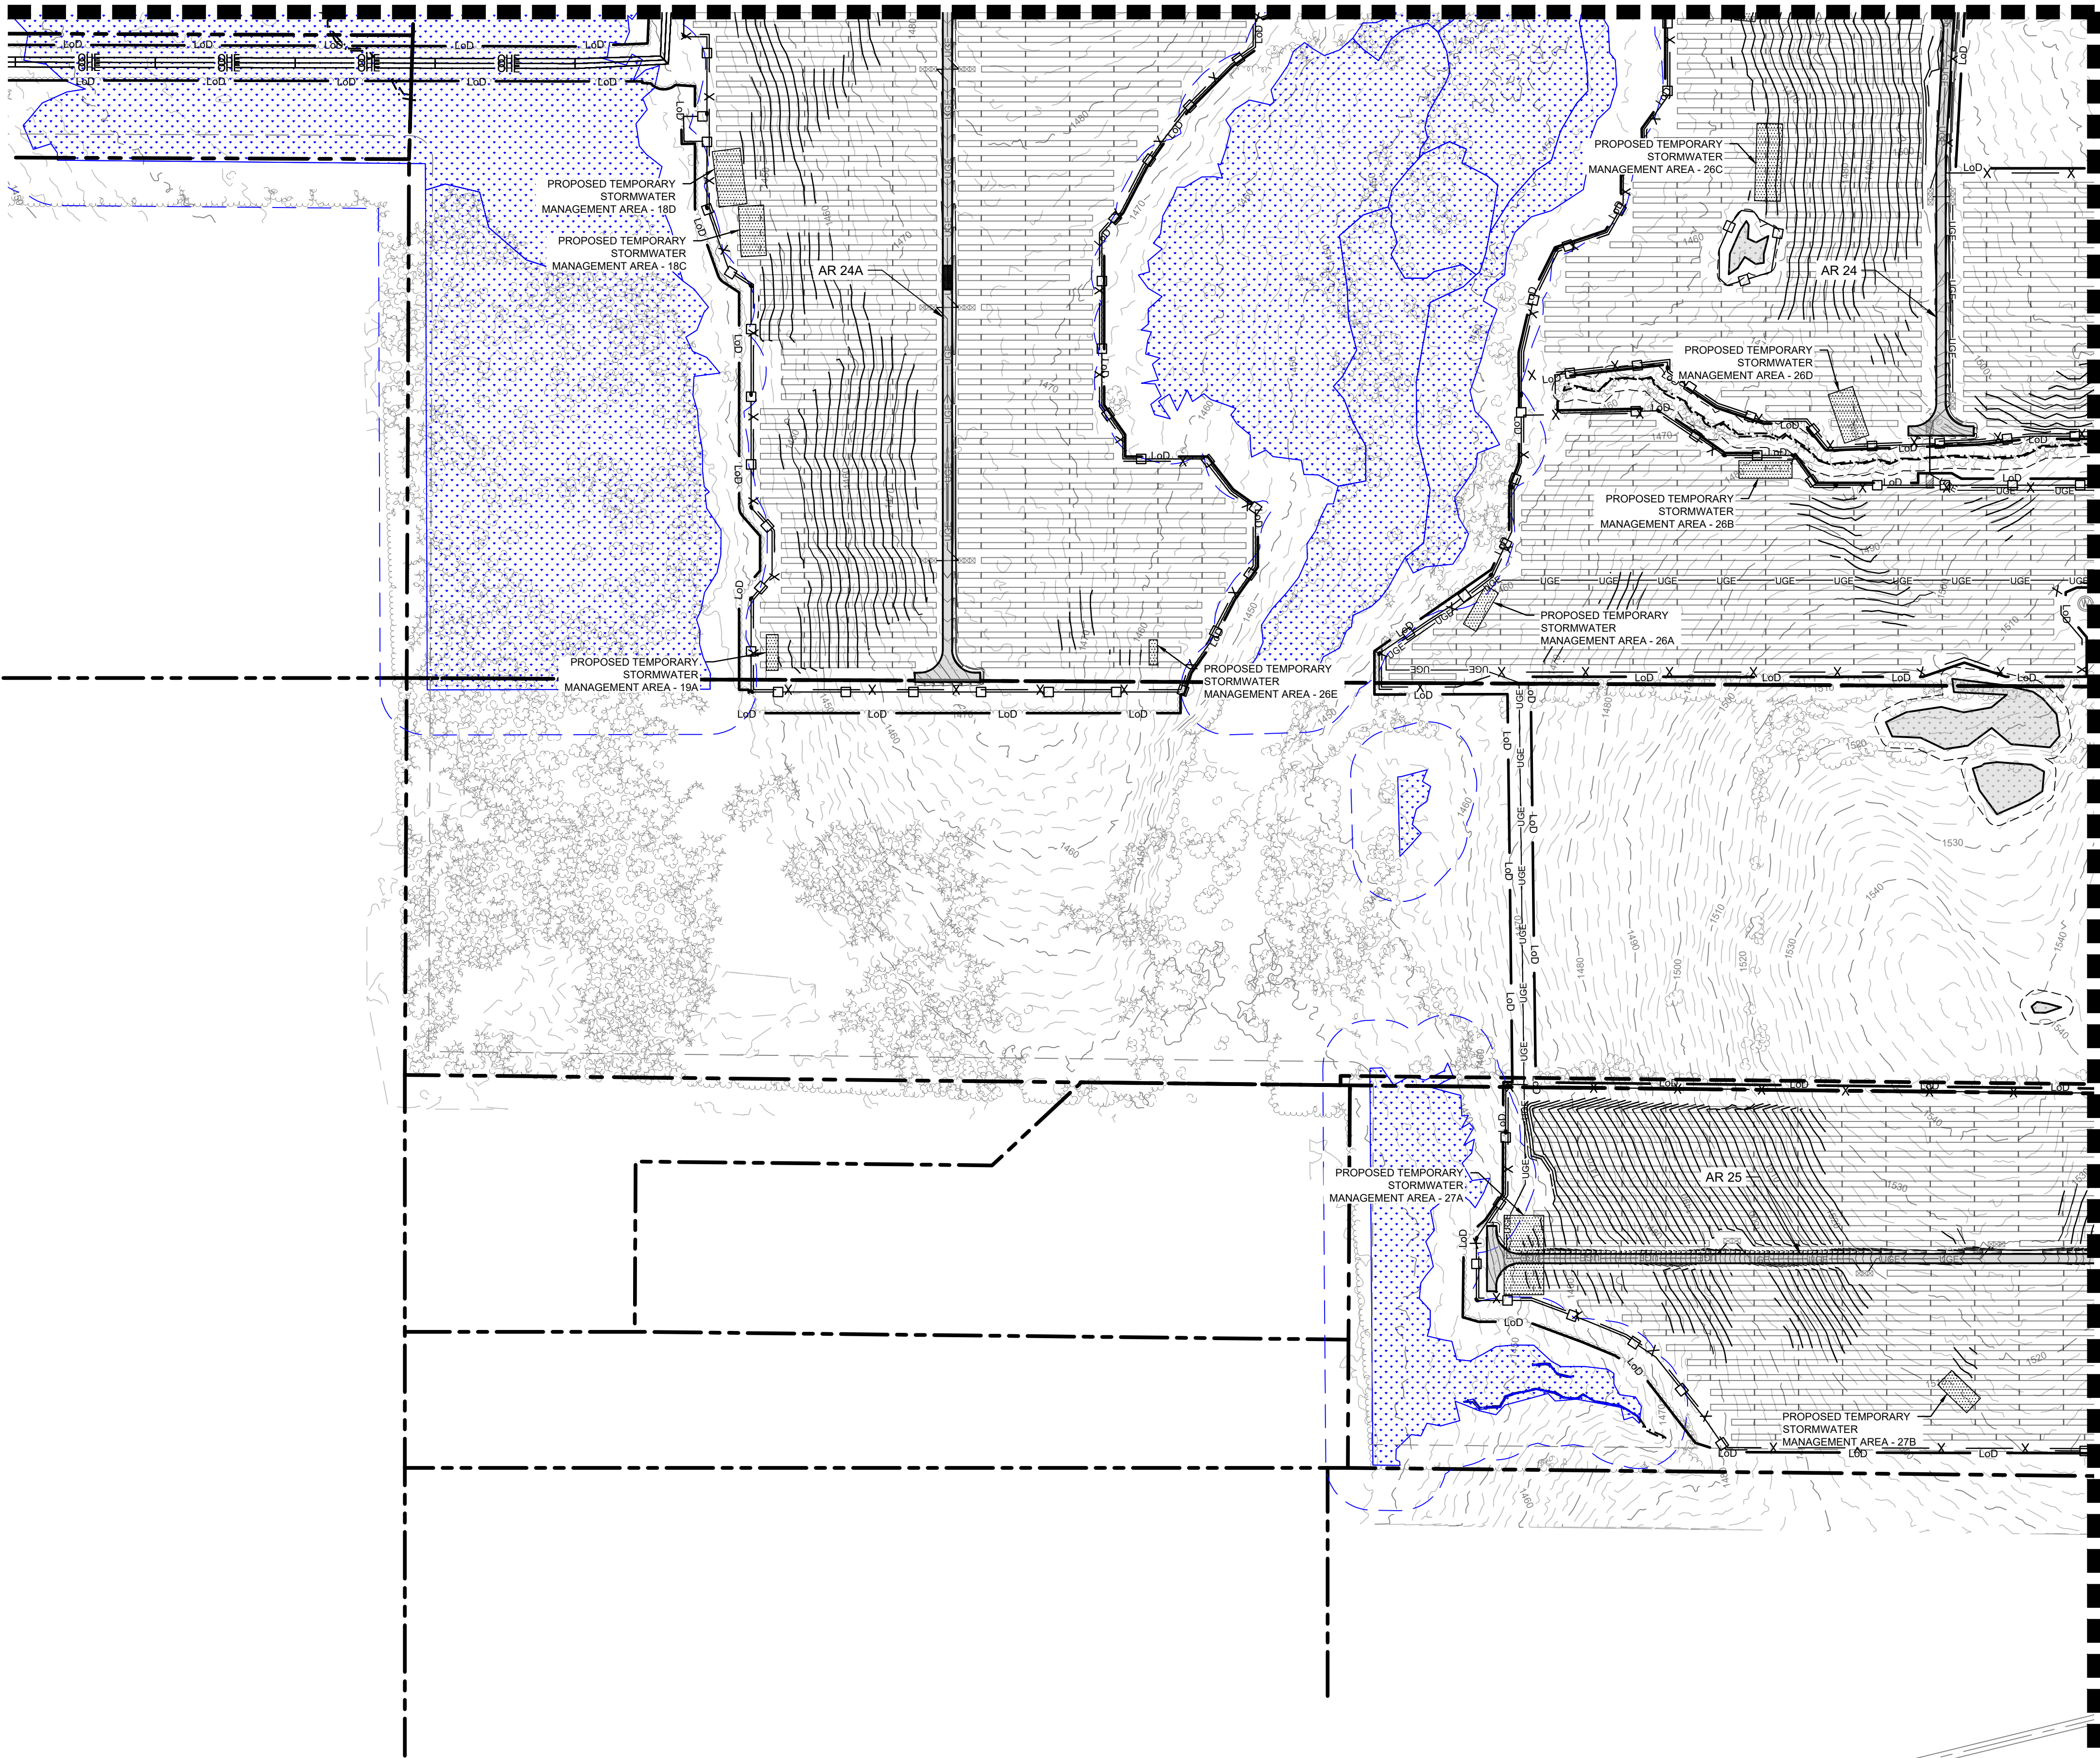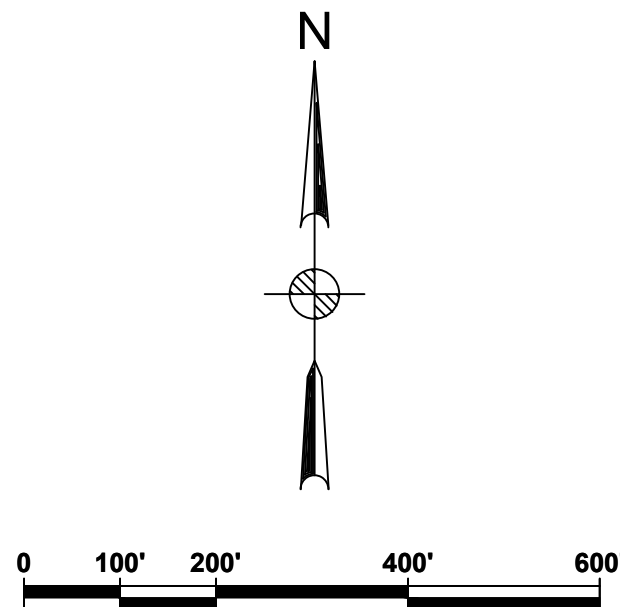

Legend

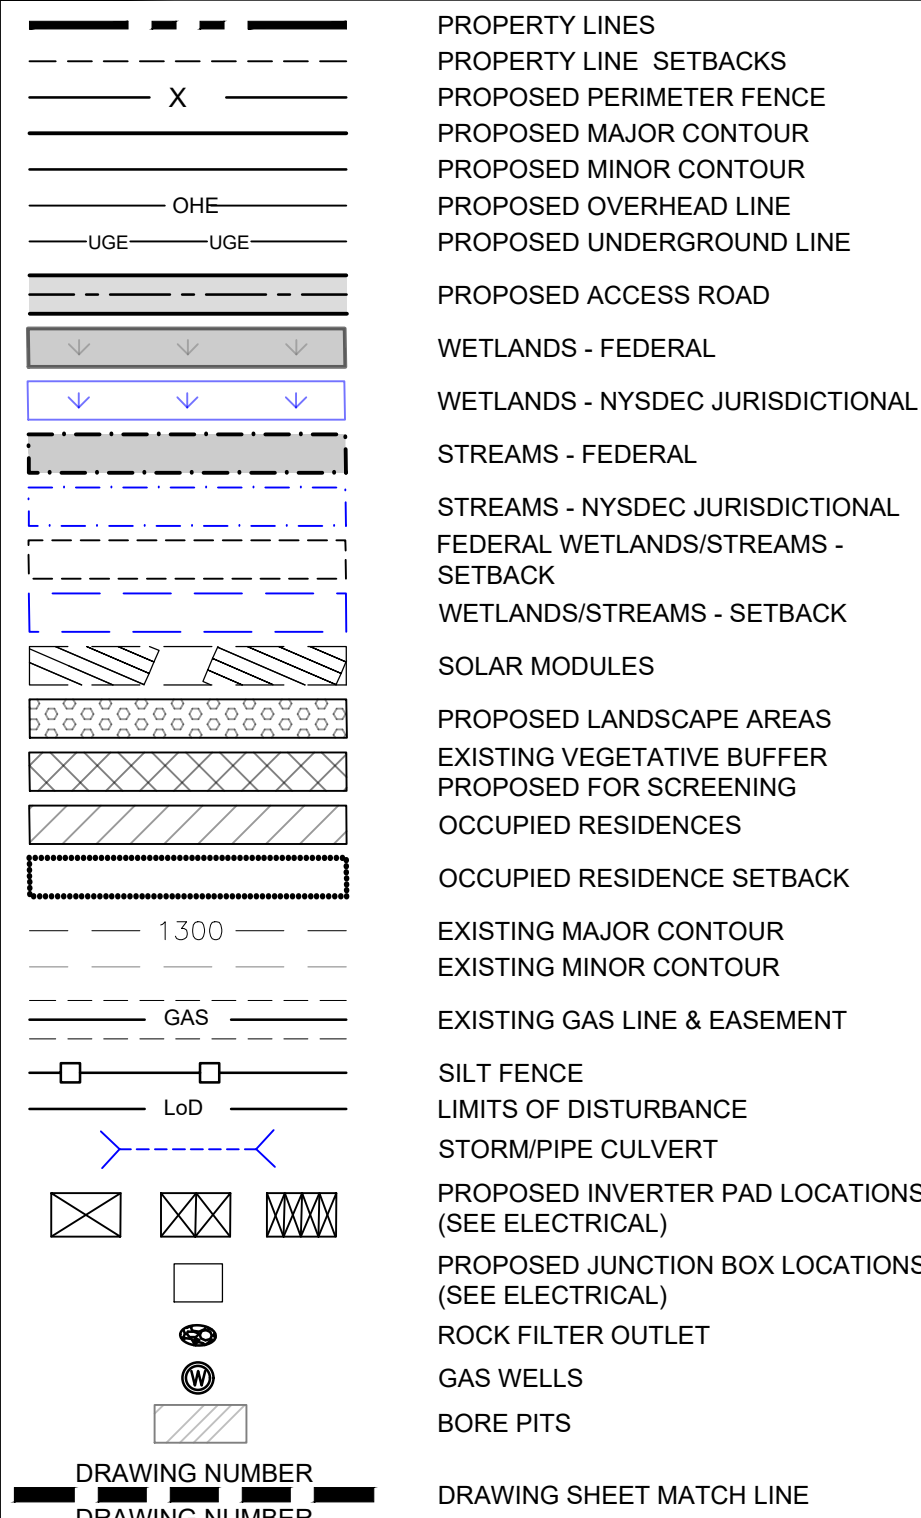

Key Plan

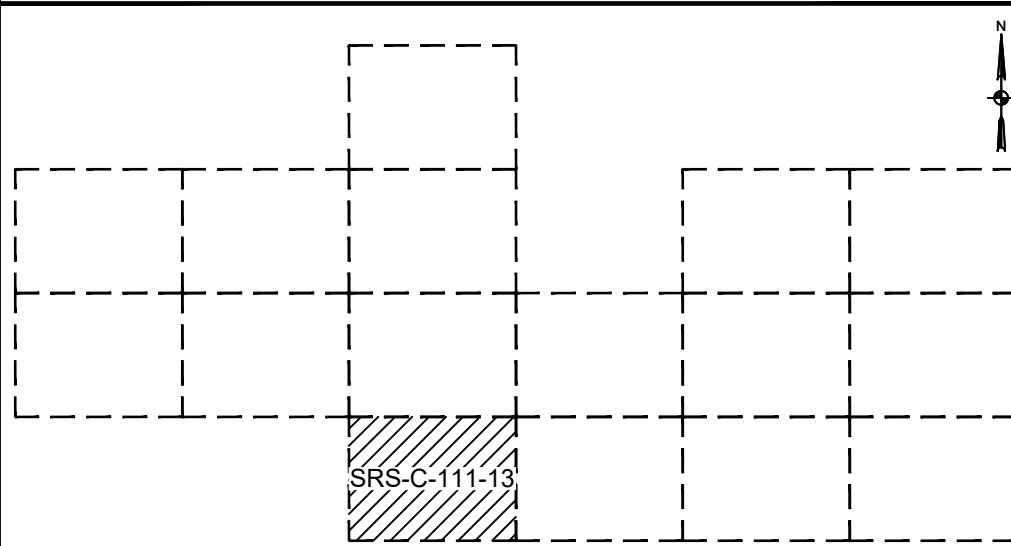

Rev	Date	Drawn	Description	Ch'k'd	App'd
C	07/14/2021	JSD	ISSUED FOR 94C	KW	NJM
B	05/21/2021	RCB	ISSUED FOR REVIEW	KW	NJM
A	01/29/2021	RCB	ISSUED FOR REVIEW	KW	NJM



Mott MacDonald NY Inc.
111 Wood Avenue South
Iselin, NJ 08830-4112
United States
T +1 (973) 379-3400
F +1 (973) 376-1072
W www.mottmac.com

Client





Title

PRELIMINARY
NOT FOR
CONSTRUCTION
REPLACE WITH
ENGINEERS STAMP
AT CONSTRUCTION
AND/OR
FABRICATION


Designed		Eng check	
Drawn		Approved	
Dwg check		Project Mngr	
Scale at ANSI D		Date	Rev
		07/14/2021	C
Drawing Number			

CONCEPTUAL - NOT FOR CONSTRUCTION

MATCHLINE SHEET C-111-10

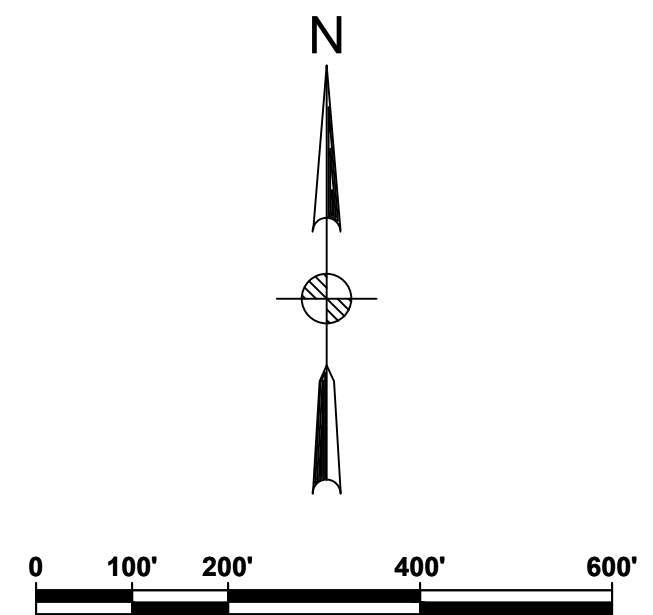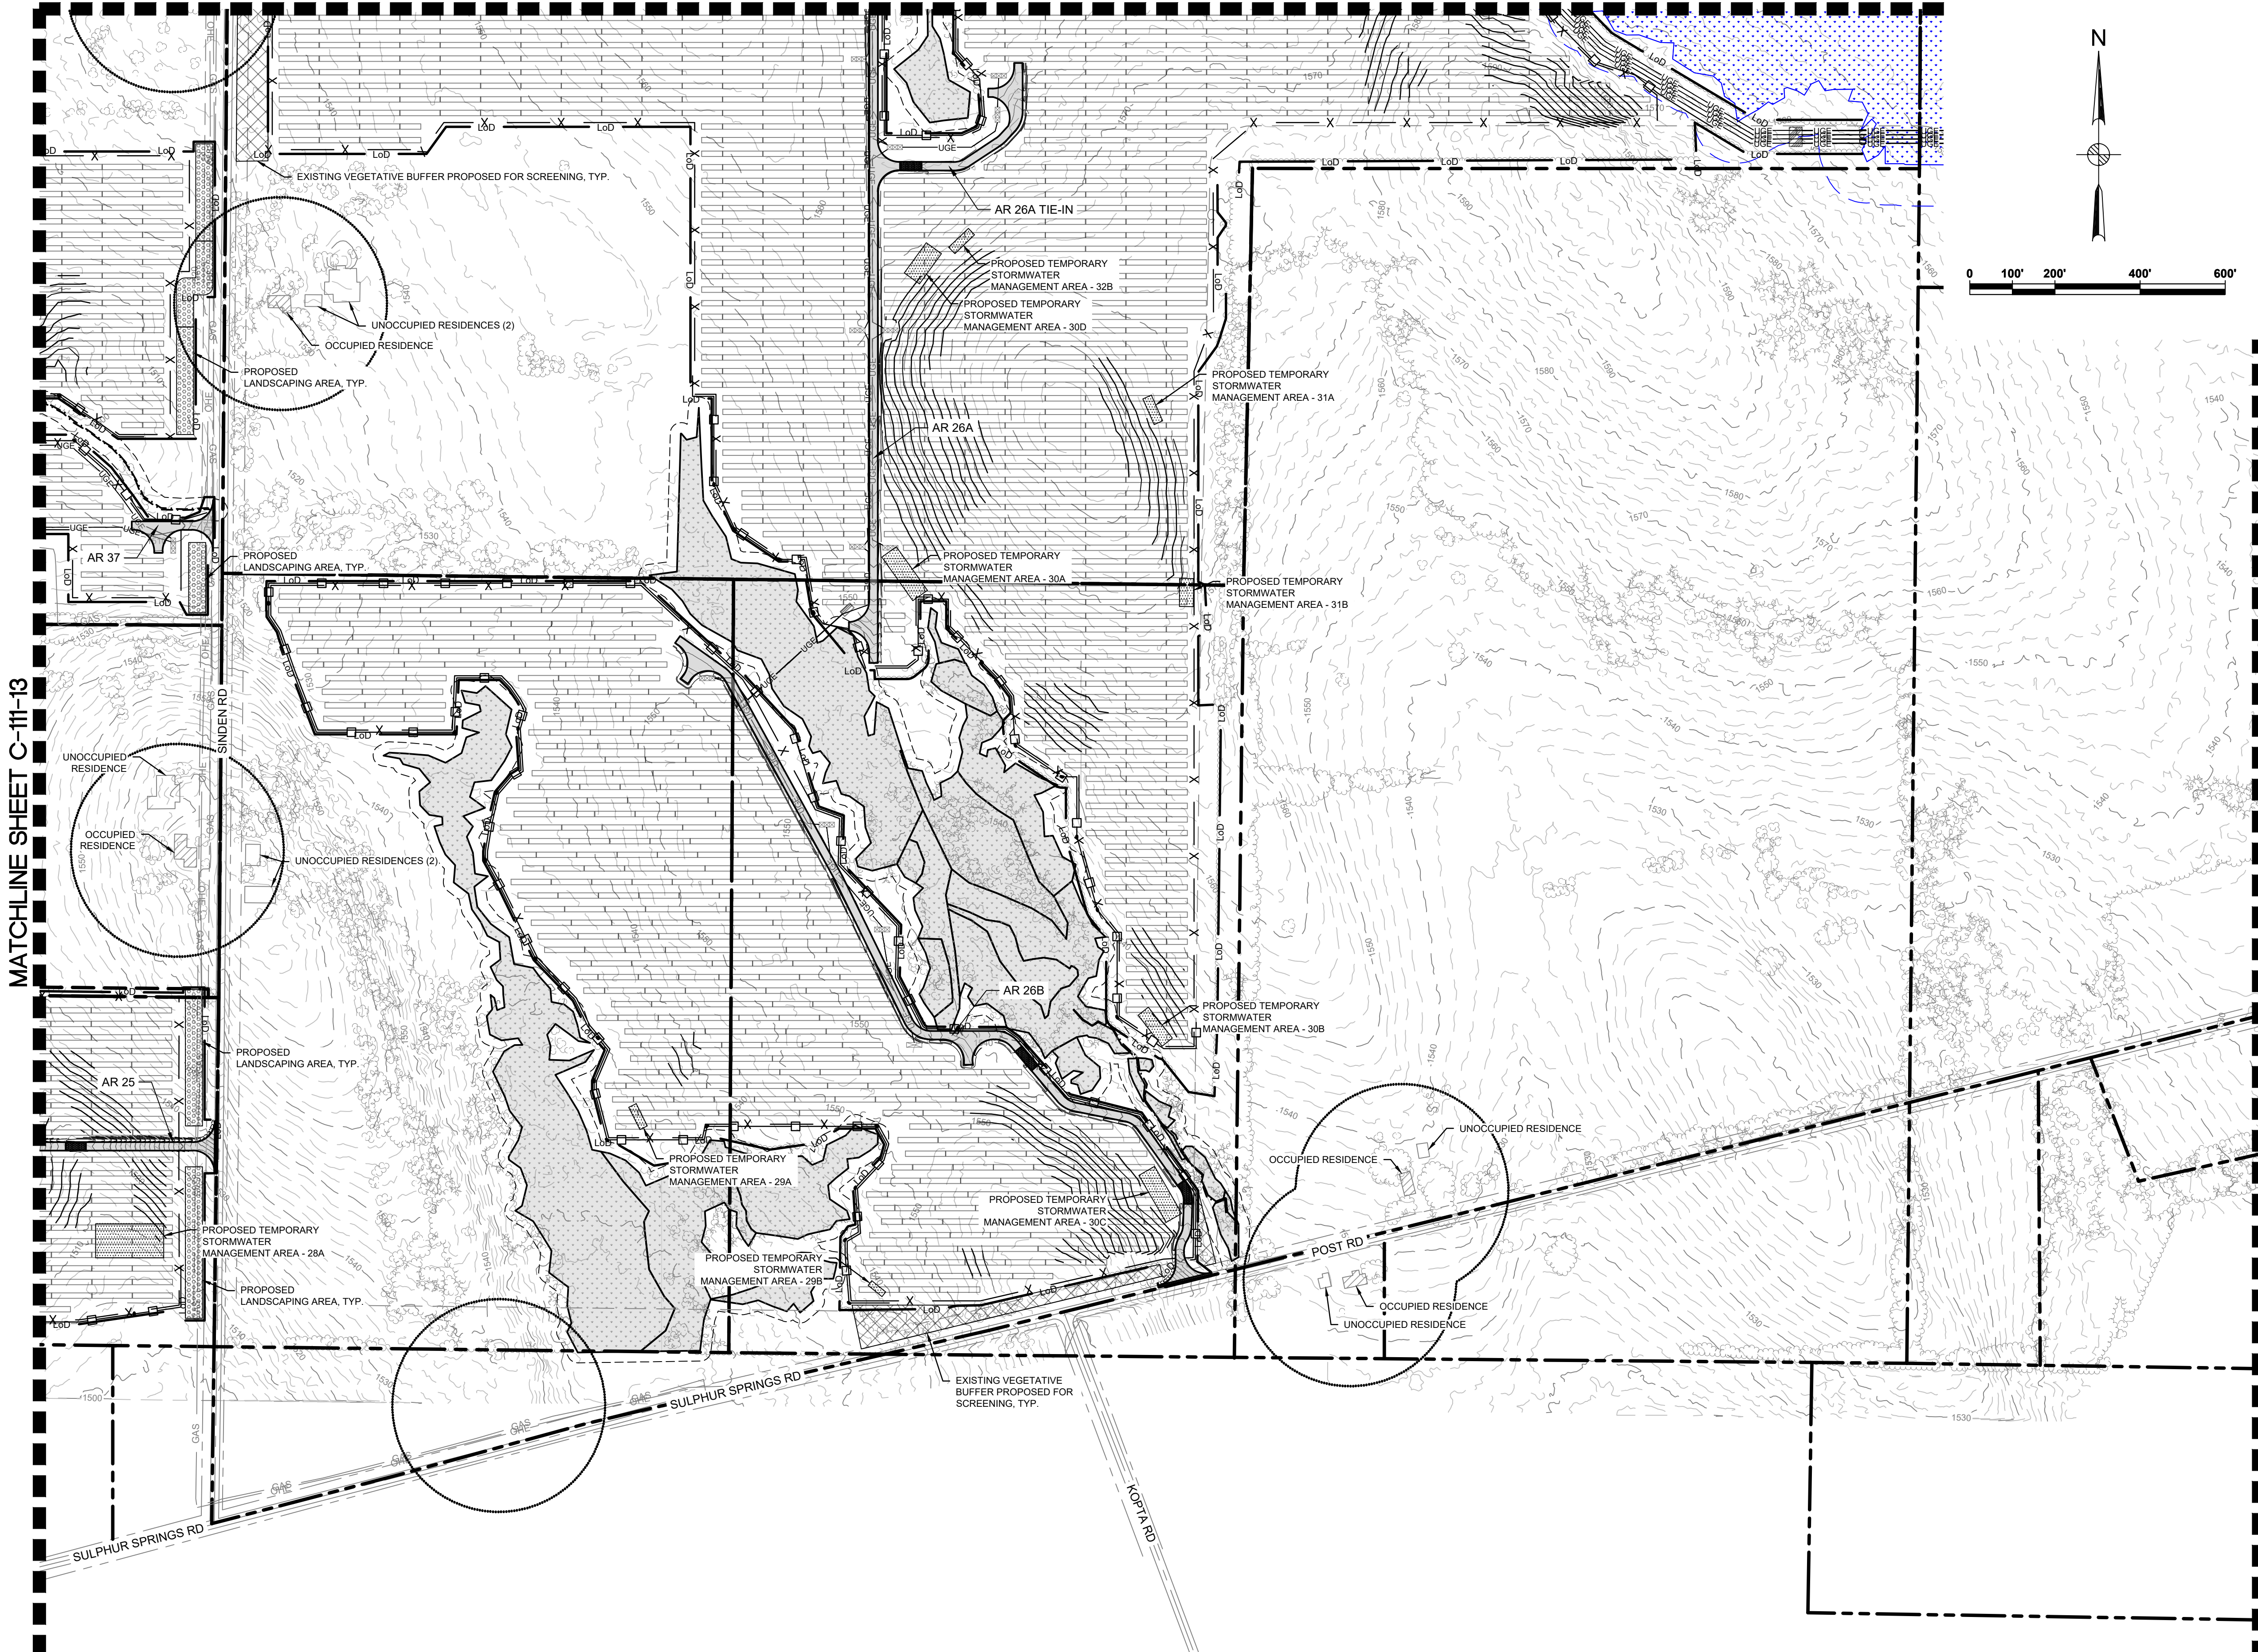

Legend	
	PROPERTY LINES
	PROPERTY LINE SETBACKS
	PROPOSED PERIMETER FENCE
	PROPOSED MAJOR CONTOUR
	PROPOSED MINOR CONTOUR
	PROPOSED OVERHEAD LINE
	PROPOSED UNDERGROUND LINE
	PROPOSED ACCESS ROAD
	WETLANDS - FEDERAL
	WETLANDS - NYSDEC JURISDICTIONAL
	STREAMS - FEDERAL
	STREAMS - NYSDEC JURISDICTIONAL
	FEDERAL WETLANDS/STREAMS - SETBACK
	WETLANDS/STREAMS - SETBACK
	SOLAR MODULES
	PROPOSED LANDSCAPE AREAS
	EXISTING VEGETATIVE BUFFER
	PROPOSED FOR SCREENING
	OCCUPIED RESIDENCES
	OCCUPIED RESIDENCE SETBACK
	EXISTING MAJOR CONTOUR
	EXISTING MINOR CONTOUR
	EXISTING GAS LINE & EASEMENT
	SILT FENCE
	LIMITS OF DISTURBANCE
	STORM/PIPE CULVERT
	PROPOSED INVERTER PAD LOCATIONS (SEE ELECTRICAL)
	PROPOSED JUNCTION BOX LOCATIONS (SEE ELECTRICAL)
	ROCK FILTER OUTLET
	GAS WELLS
	BORE PITS
	DRAWING NUMBER
	DRAWING SHEET MATCH LINE

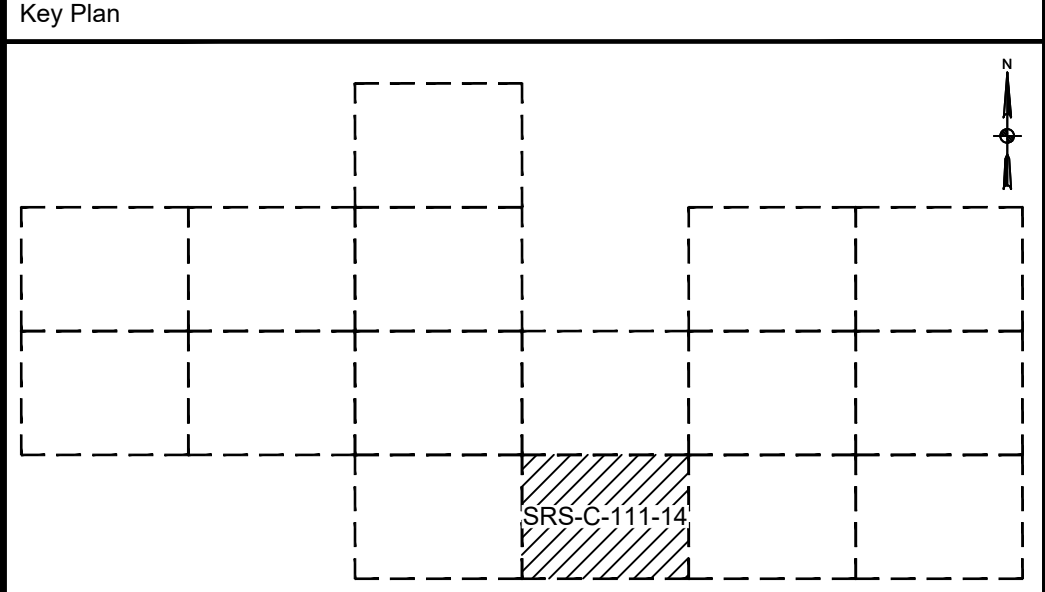

Rev	Date	Drawn	Description	Ch'k'd	App'd
C	07/14/2021	JSD	ISSUED FOR 94C	KW	NJM
B	05/21/2021	RCB	ISSUED FOR REVIEW	KW	NJM
A	01/29/2021	RCB	ISSUED FOR REVIEW	KW	NJM

MOTT MACDONALD

Mott MacDonald NY Inc.
111 Wood Avenue South
Iselin, NJ 08830-4112
United States
T +1 (973) 379-3400
F +1 (973) 376-1072
W www.mottmac.com

Client


South Ripley
SOLAR PROJECT

Title **SOUTH RIPLEY SOLAR
GRADING AND EROSION CONTROL
SITE 14**

PRELIMINARY NOT FOR CONSTRUCTION REPLACE WITH ENGINEERS STAMP AT CONSTRUCTION AND/OR FABRICATION	Designed	MU	Eng check	KW
	Drawn	RCB	Approved	NJM
	Dwg check		Project Mngr	
	Scale at ANSI D 1" = 200'	Date	07/14/2021	Rev C
	Drawing Number	SRS-C-111-14		


@ Mott MacDonald
It is a violation of New York state Education Law for any person, unless acting under the direction of a licensed engineer to alter this document in any way.
This document is issued for the party which commissioned it and for specific purposes connected with the captioned project only. It should not be relied upon by any other party or used for any other purpose.
We accept no responsibility for the consequences of this document being relied upon by any other party, or being used for any other purpose, or containing any error or omission which is due to an error or omission in data supplied to us by other parties.

CONCEPTUAL - NOT FOR CONSTRUCTION

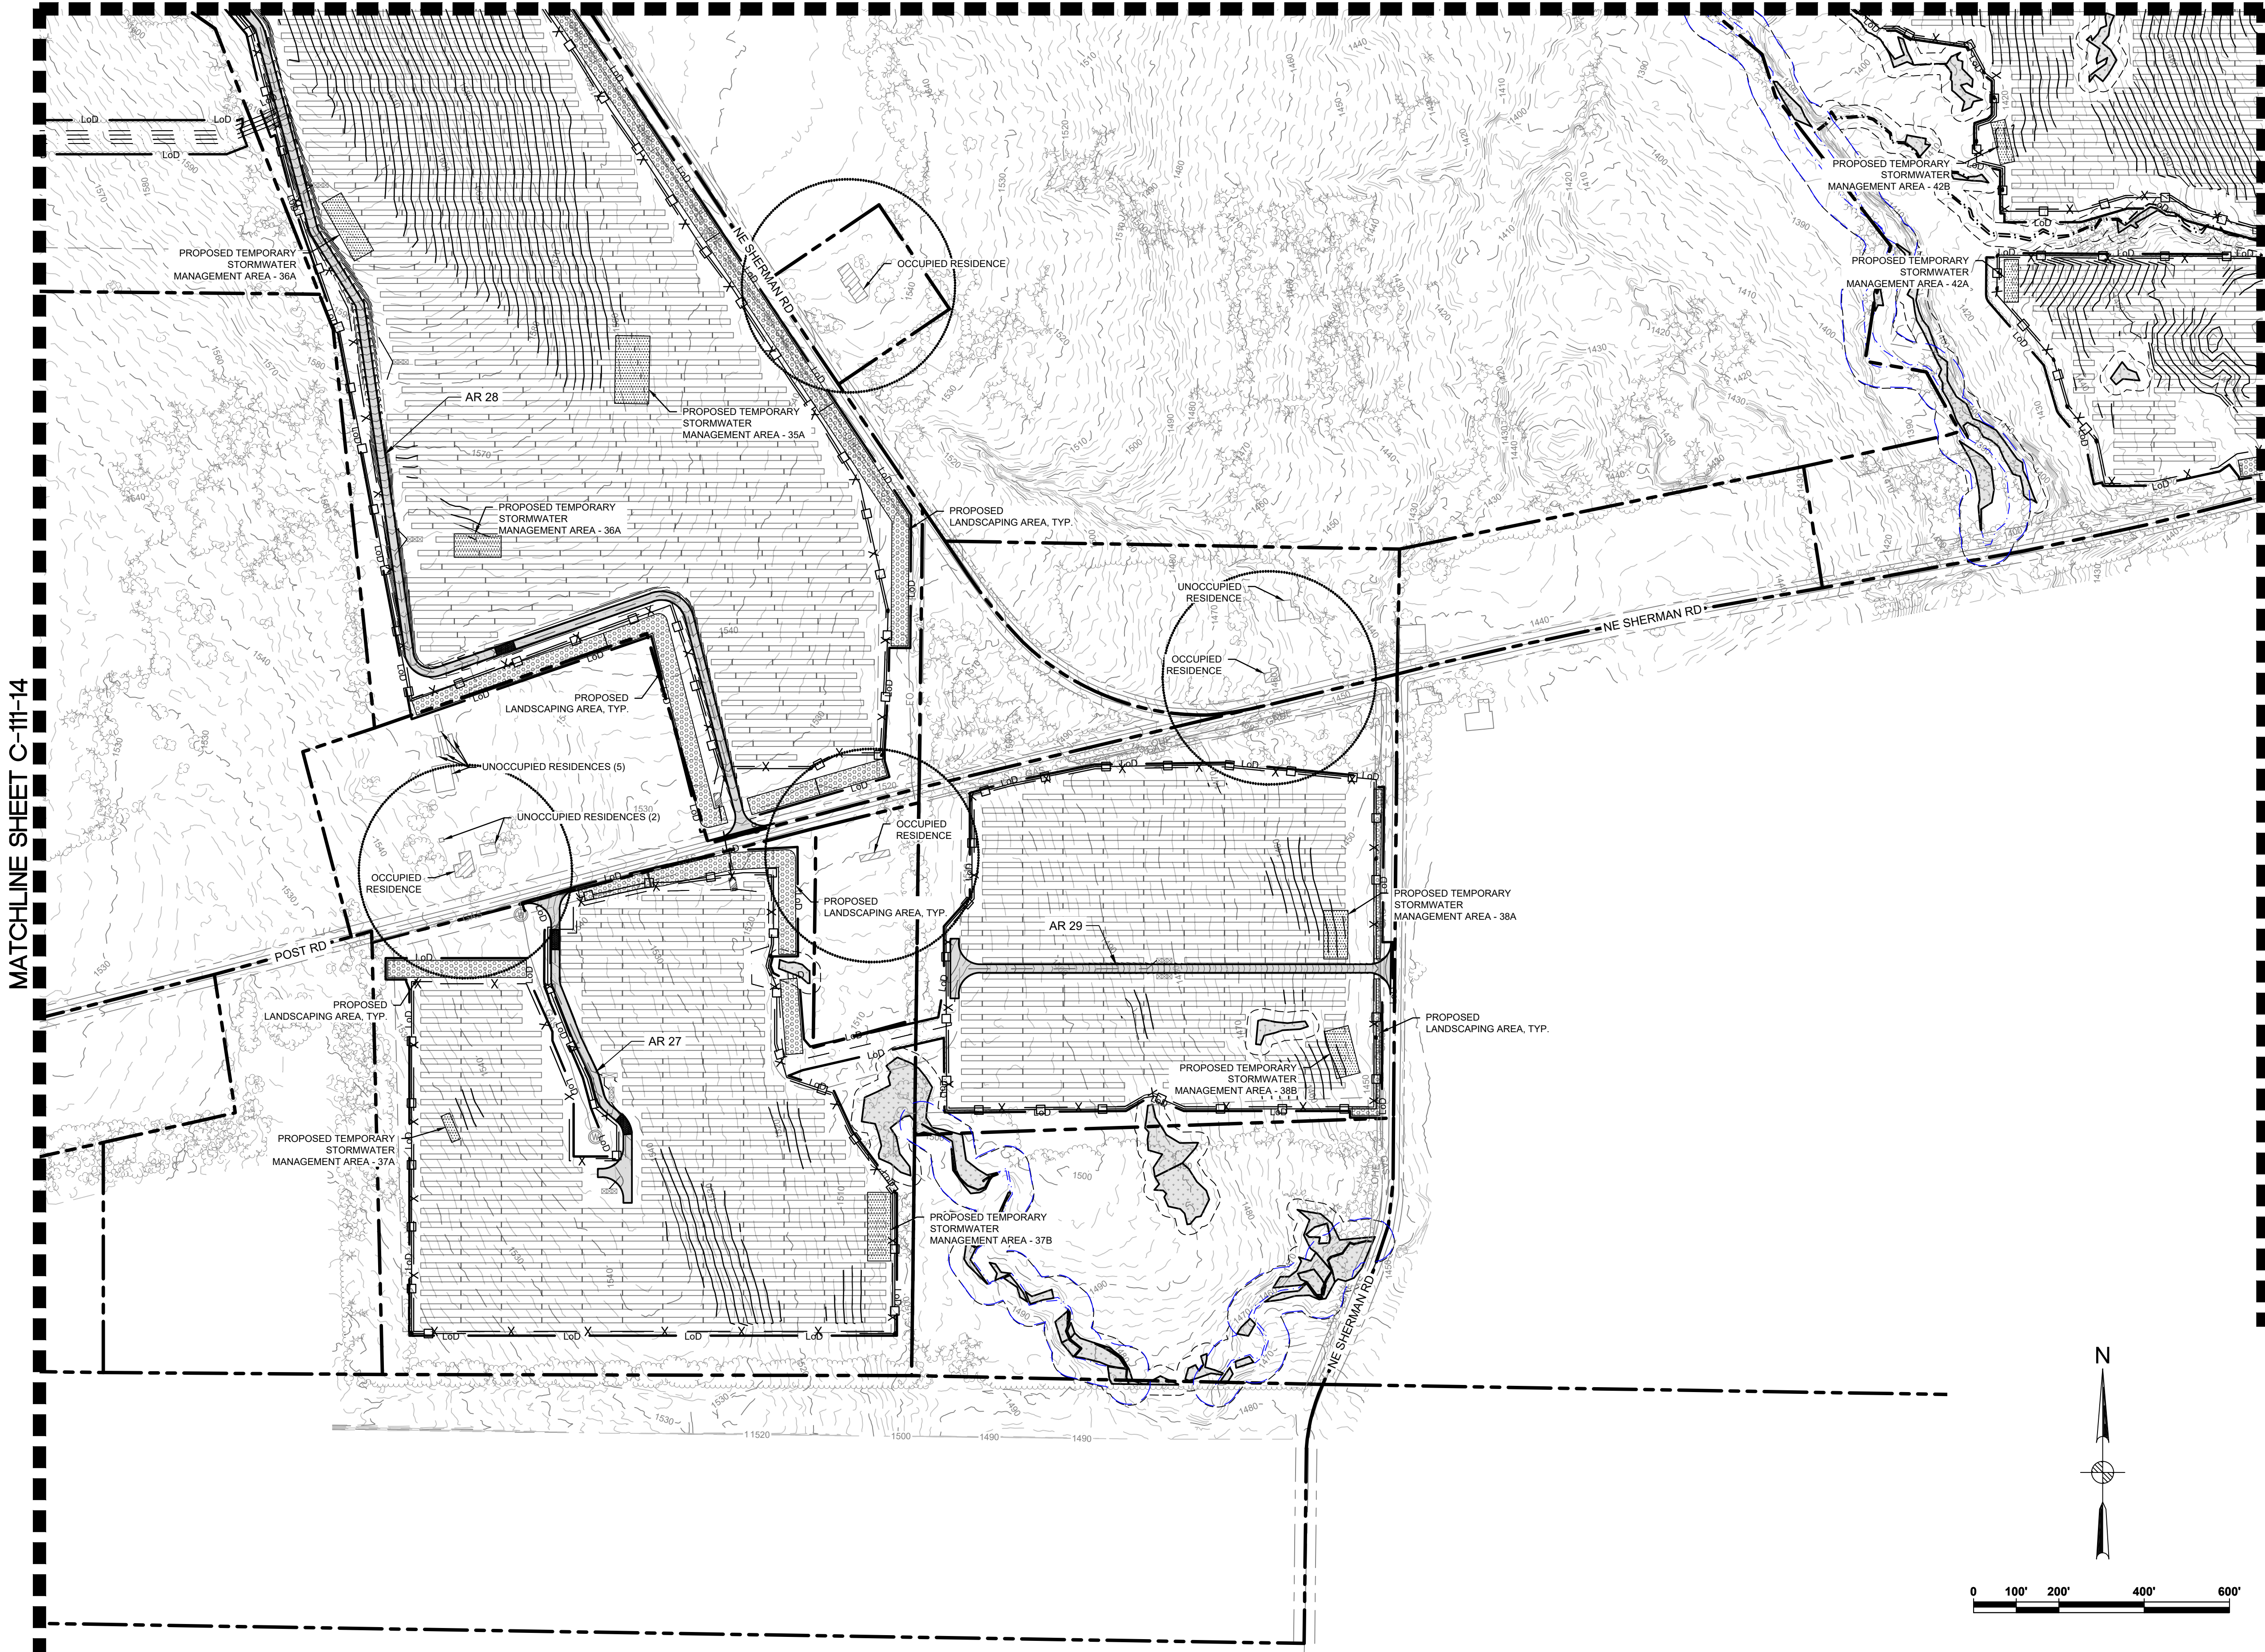

Legend

	PROPERTY LINES
	PROPERTY LINE SETBACKS
	PROPOSED PERIMETER FENCE
	PROPOSED MAJOR CONTOUR
	PROPOSED MINOR CONTOUR
	PROPOSED OVERHEAD LINE
	PROPOSED UNDERGROUND LINE
	PROPOSED ACCESS ROAD
	WETLANDS - FEDERAL
	WETLANDS - NYSDEC JURISDICTIONAL
	STREAMS - FEDERAL
	STREAMS - NYSDEC JURISDICTIONAL
	FEDERAL WETLANDS/STREAMS - SETBACK
	WETLANDS/STREAMS - SETBACK
	SOLAR MODULES
	PROPOSED LANDSCAPE AREAS
	EXISTING VEGETATIVE BUFFER
	PROPOSED FOR SCREENING
	OCCUPIED RESIDENCES
	OCCUPIED RESIDENCE SETBACK
	EXISTING MAJOR CONTOUR
	EXISTING MINOR CONTOUR
	EXISTING GAS LINE & EASEMENT
	SILT FENCE
	LIMITS OF DISTURBANCE
	STORM/PIPE CULVERT
	PROPOSED INVERTER PAD LOCATIONS (SEE ELECTRICAL)
	PROPOSED JUNCTION BOX LOCATIONS (SEE ELECTRICAL)
	ROCK FILTER OUTLET
	GAS WELLS
	BORE PITS
	DRAWING NUMBER
	DRAWING SHEET MATCH LINE

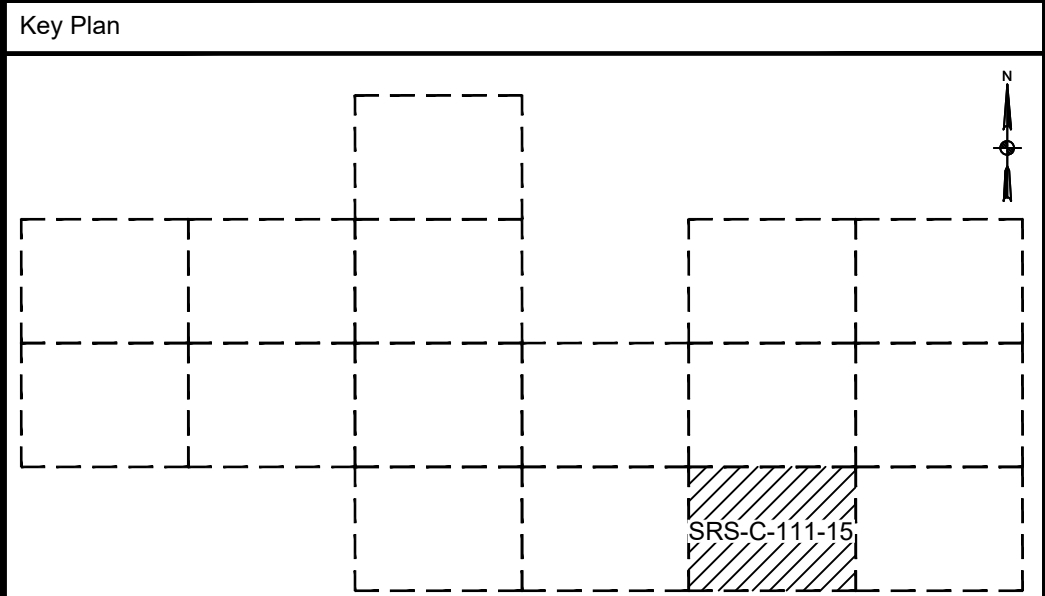

Rev	Date	Drawn	Description	Ch'k'd	App'd
C	07/14/2021	JSD	ISSUED FOR 94C	KW	NJM
B	05/21/2021	RCB	ISSUED FOR REVIEW	KW	NJM
A	01/29/2021	RCB	ISSUED FOR REVIEW	KW	NJM

MOTT MACDONALD

Mott MacDonald NY Inc.
111 Wood Avenue South
Iselin, NJ 08830-4112
United States
T +1 (973) 379-3400
F +1 (973) 376-1072
W www.mottmac.com

Client

South Ripley
SOLAR PROJECT



Title

**SOUTH RIPLEY SOLAR
GRADING AND EROSION CONTROL
SITE 15**


PRELIMINARY NOT FOR CONSTRUCTION REPLACE WITH ENGINEERS STAMP AT CONSTRUCTION AND/OR FABRICATION	Designed	MU	Eng check	KW
	Drawn	RCB	Approved	NJM
	Dwg check		Project Mngr	
	Scale at ANSI D 1" = 200'	Date	07/14/2021	Rev C
	Drawing Number	SRS-C-111-15		

© Mott MacDonald
It is a violation of New York state Education Law for any person, unless acting under the direction of a licensed engineer to alter this document in any way.
This document is issued for the party which commissioned it and for specific purposes connected with the captioned project only. It should not be relied upon by any other party or used for any other purpose.
We accept no responsibility for the consequences of this document being relied upon by any other party, or being used for any other purpose, or containing any error or omission which is due to an error or omission in data supplied to us by other parties.

CONCEPTUAL - NOT FOR CONSTRUCTION

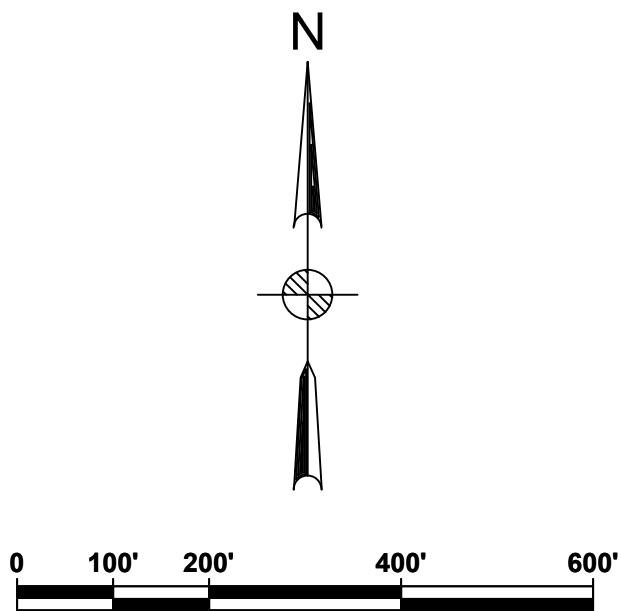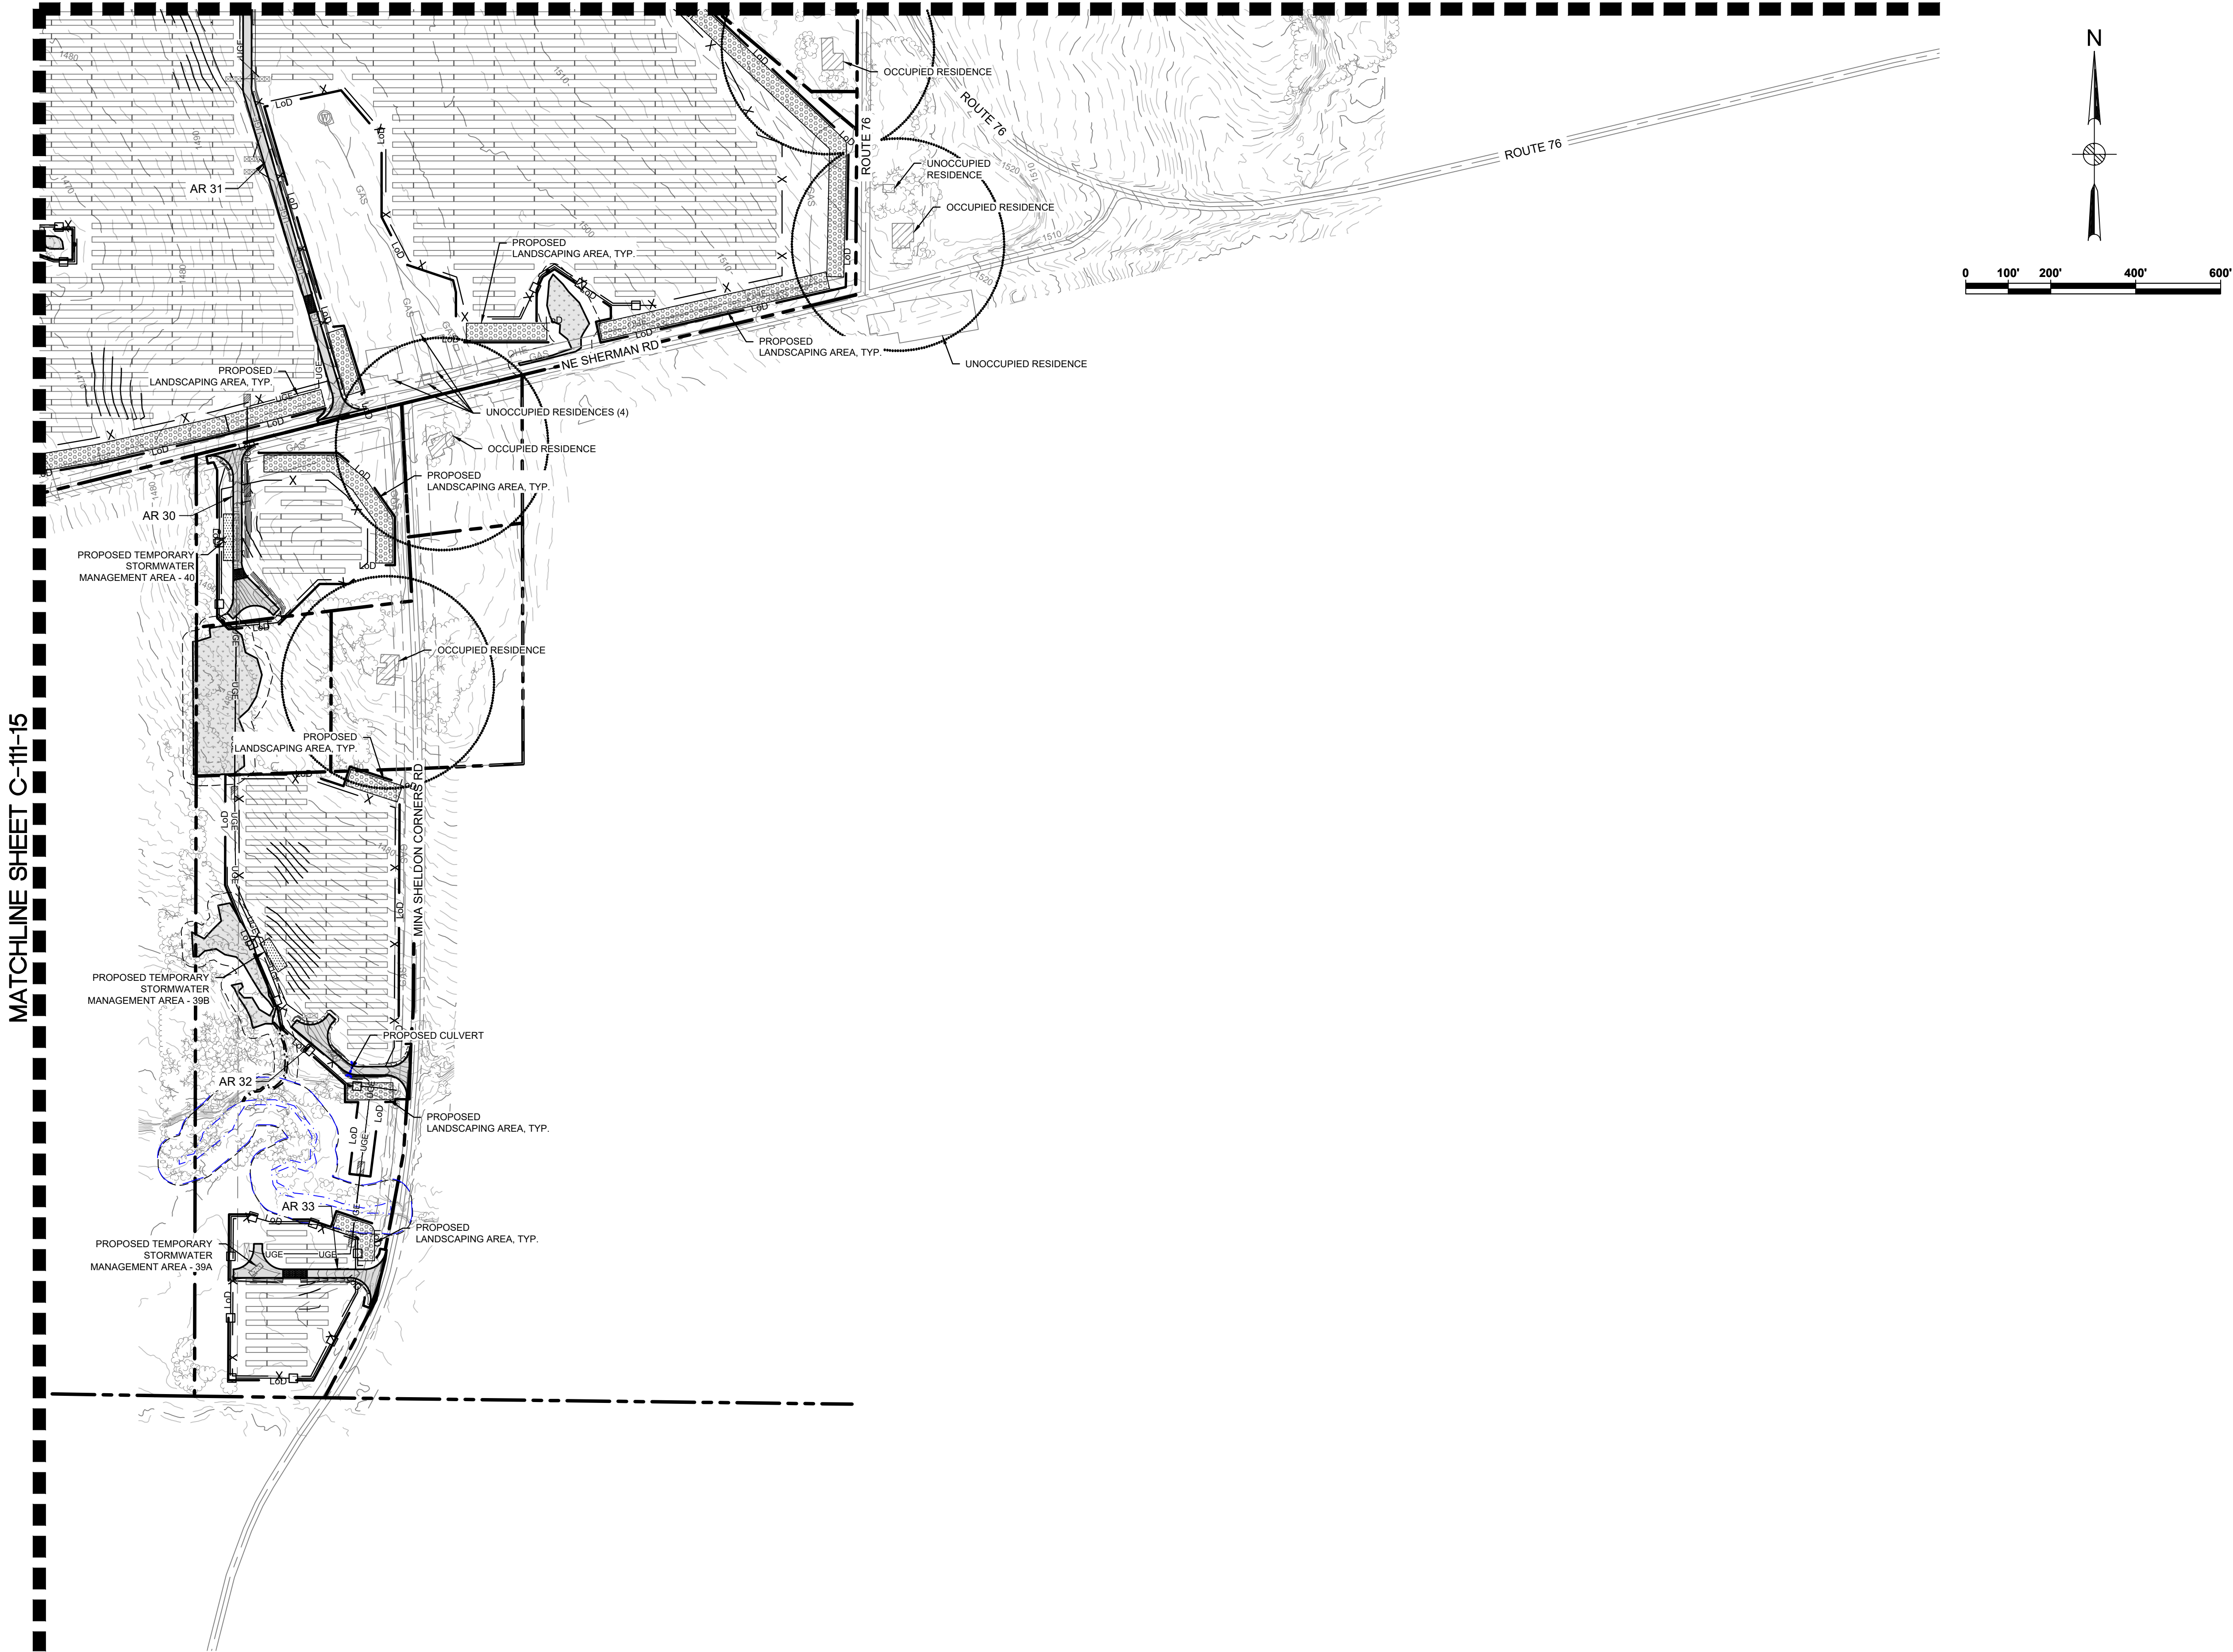

Legend	
	PROPERTY LINES
	PROPERTY LINE SETBACKS
	PROPOSED PERIMETER FENCE
	PROPOSED MAJOR CONTOUR
	PROPOSED MINOR CONTOUR
	PROPOSED OVERHEAD LINE
	PROPOSED UNDERGROUND LINE
	PROPOSED ACCESS ROAD
	WETLANDS - FEDERAL
	WETLANDS - NYSDEC JURISDICTIONAL
	STREAMS - FEDERAL
	STREAMS - NYSDEC JURISDICTIONAL
	FEDERAL WETLANDS/STREAMS - SETBACK
	WETLANDS/STREAMS - SETBACK
	SOLAR MODULES
	PROPOSED LANDSCAPE AREAS
	EXISTING VEGETATIVE BUFFER
	PROPOSED FOR SCREENING
	OCCUPIED RESIDENCES
	OCCUPIED RESIDENCE SETBACK
	EXISTING MAJOR CONTOUR
	EXISTING MINOR CONTOUR
	EXISTING GAS LINE & EASEMENT
	SILT FENCE
	LIMITS OF DISTURBANCE
	STORM/PIPE CULVERT
	PROPOSED INVERTER PAD LOCATIONS (SEE ELECTRICAL)
	PROPOSED JUNCTION BOX LOCATIONS (SEE ELECTRICAL)
	ROCK FILTER OUTLET
	GAS WELLS
	BORE PITS
	DRAWING NUMBER
	DRAWING NUMBER
	DRAWING SHEET MATCH LINE

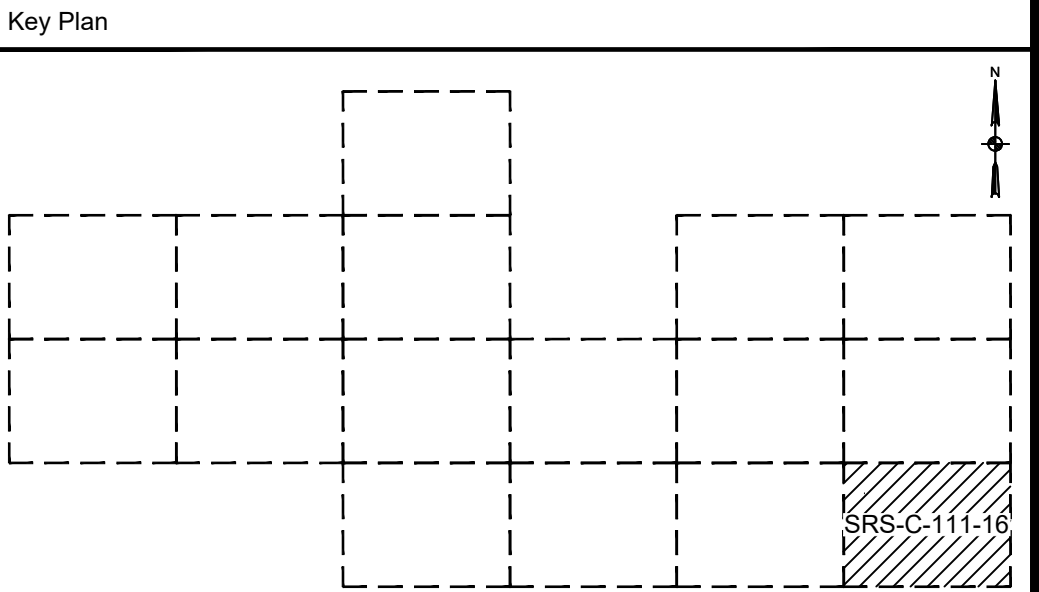

Rev	Date	Drawn	Description	Ch'k'd	App'd
C	07/14/2021	JSD	ISSUED FOR 94C	KW	NJM
B	05/21/2021	RCB	ISSUED FOR REVIEW	KW	NJM
A	01/29/2021	RCB	ISSUED FOR REVIEW	KW	NJM



Mott MacDonald NY Inc.
111 Wood Avenue South
Iselin, NJ 08830-4112
United States
T +1 (973) 379-3400
F +1 (973) 376-1072
W www.mottmac.com

Client



Title
**SOUTH RIPLEY SOLAR
GRADING AND EROSION CONTROL
SITE 16**

PRELIMINARY
NOT FOR
CONSTRUCTION
REPLACE WITH
ENGINEERS STAMP
AT CONSTRUCTION
AND/OR
FABRICATION

Designed	MU	Eng check	KW
Drawn	RCB	Approved	NJM
Dwg check		Project Mngr	
Scale at ANSI D 1" = 200'	Date 07/14/2021	Rev C	
Drawing Number	SRS-C-111-16		

@ Mott MacDonald
It is a violation of New York state Education Law for any person, unless acting under the direction of a licensed engineer to alter this document in any way.
This document is issued for the party which commissioned it and for specific purposes connected with the captioned project only. It should not be relied upon by any other party or used for any other purpose.
We accept no responsibility for the consequences of this document being relied upon by any other party, or being used for any other purpose, or containing any error or omission which is due to an error or omission in data supplied to us by other parties.

CONCEPTUAL - NOT FOR CONSTRUCTION